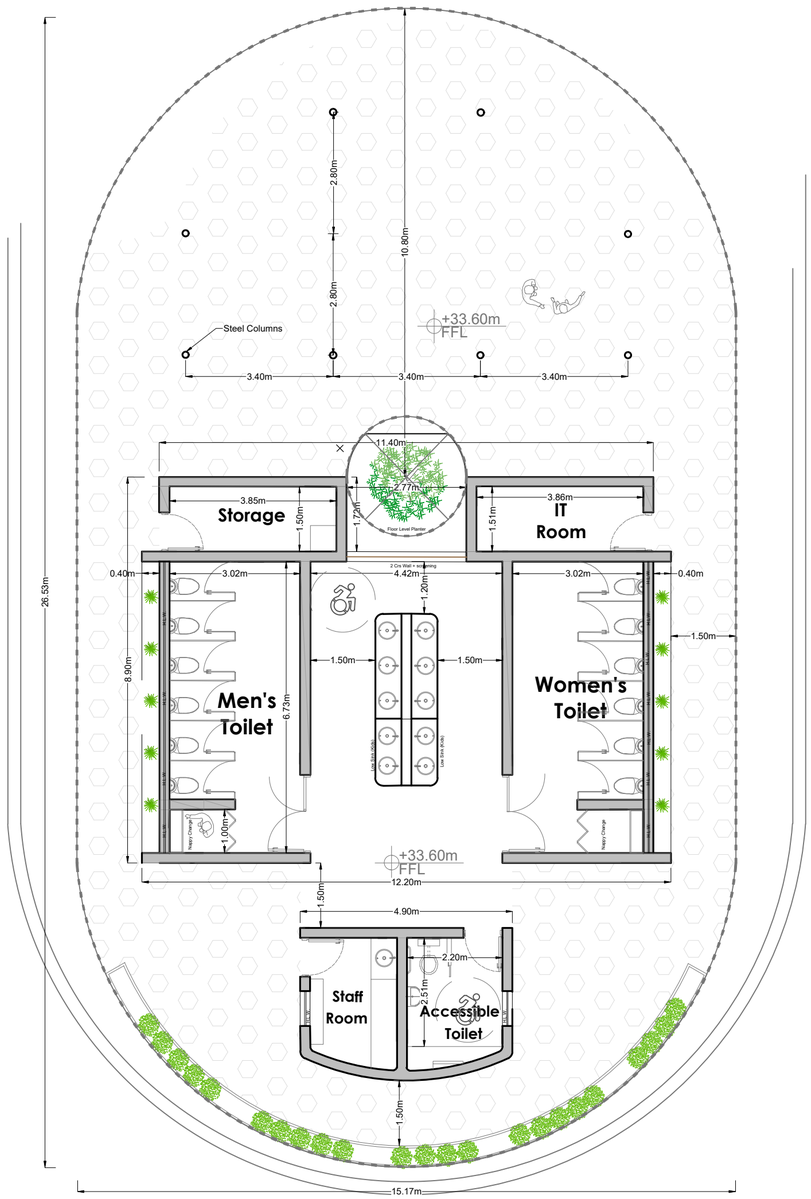

Detail A
Scale 1: 100

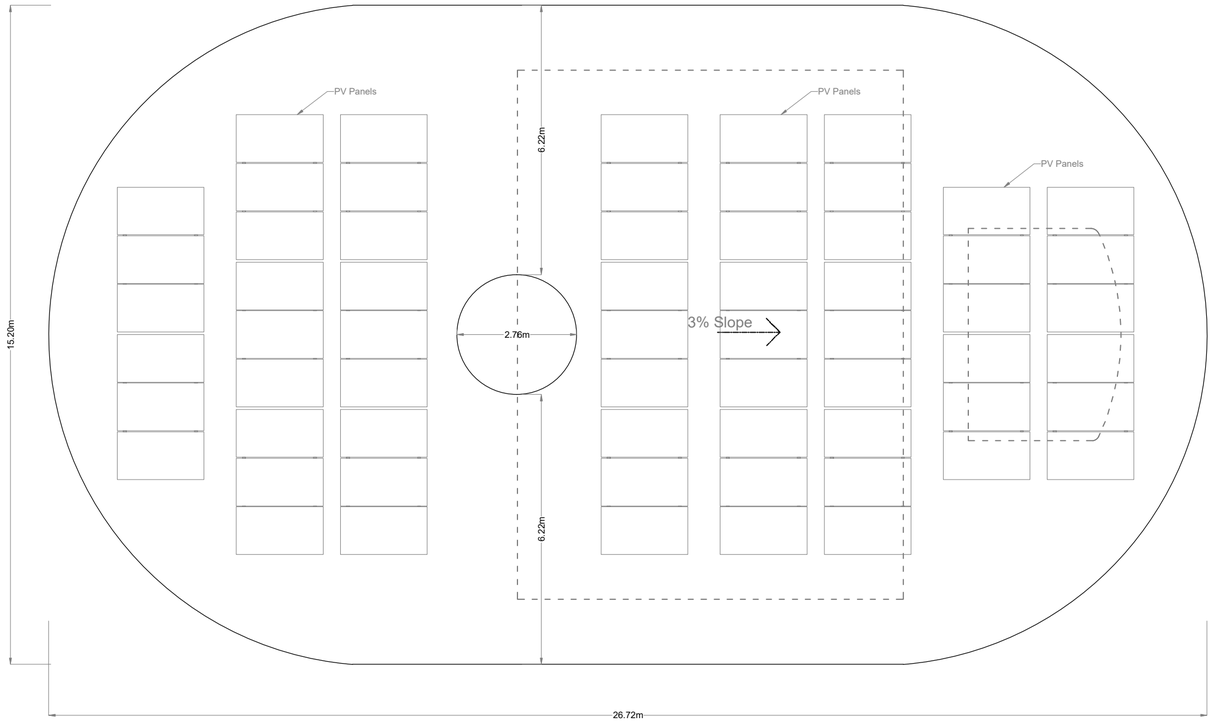

Roof Plan
Scale 1: 100

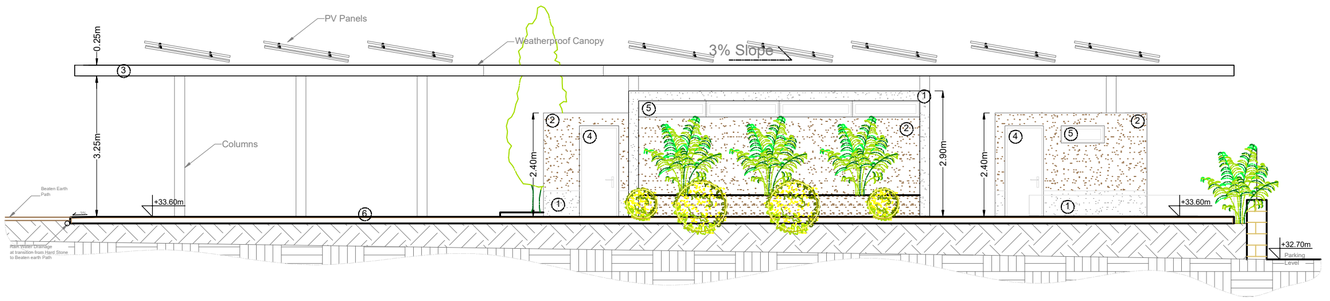

Elevation 02
Scale 1: 100

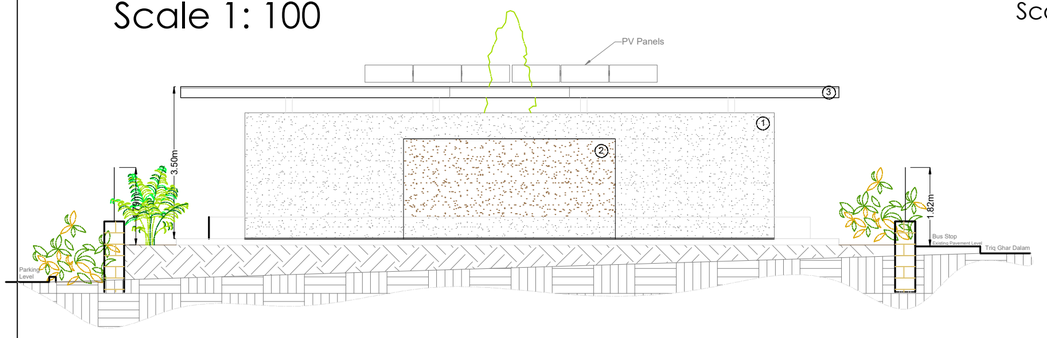

Elevation 01
Scale 1: 100

Materials Legend:

1. Plaster - Ash Grey
2. Plaster - Earth Brown
3. Galvanized Coping with drip edge+
4. Blue Timber Door -
5. Aluminum Apertures
6. Crazy Pavement

Legend:

WASTESERV
CREATING RESOURCES FROM WASTE

GREENSERV

RS Design Associates

Perit Ruben Sciortino
B.E (Art.) (Hons), A.&C.E. Warrant No.: 476
Perit Alexander Bianchi
B.E (Art.) (Hons), A.&C.E. Warrant No.: 560
Perit Malcolm Tong
Dip.CFD, B.Sc.(Hons), M.Eng (Struct.) (Melit.)
Warrant No.: 1099

Architects, Civil Engineers & Structural Consultants

47, Sorenson, Danny Cremona Street, Hamrun HMR 1511
T: 21247356, M.79311234, F: 27247356
E: ruben@rsdesign.eu

Rev.	Date	By	Description

Measured Areas and dimensions indicated are to be used for PA reference only. Do not scale off the drawing. If in doubt please ask the Architect in charge.

Copyright© Ruben Sciortino, 06th May 2024

Client	File Number
WASTESERV Malta	1772_24

Project Location
Ghar Dalam Park

Project Title
Proposed rehabilitation and formation of Dalam Park consisting of afforestation scheme, recreational areas with the use of sustainable materials, formation of above ground reservoir, irrigation system and installation of sanitary facility for public use. Proposal also includes formation of random rubble walls as necessary.

Drawing Title
Proposed Plan - Multipurpouse Facility

Drawn By	Checked By
BS	AB/RS
Scale A2 1/100	**Date** 10-12-2024
Drawing Number 1772_24 - 07a	**Revision** 3 | 0