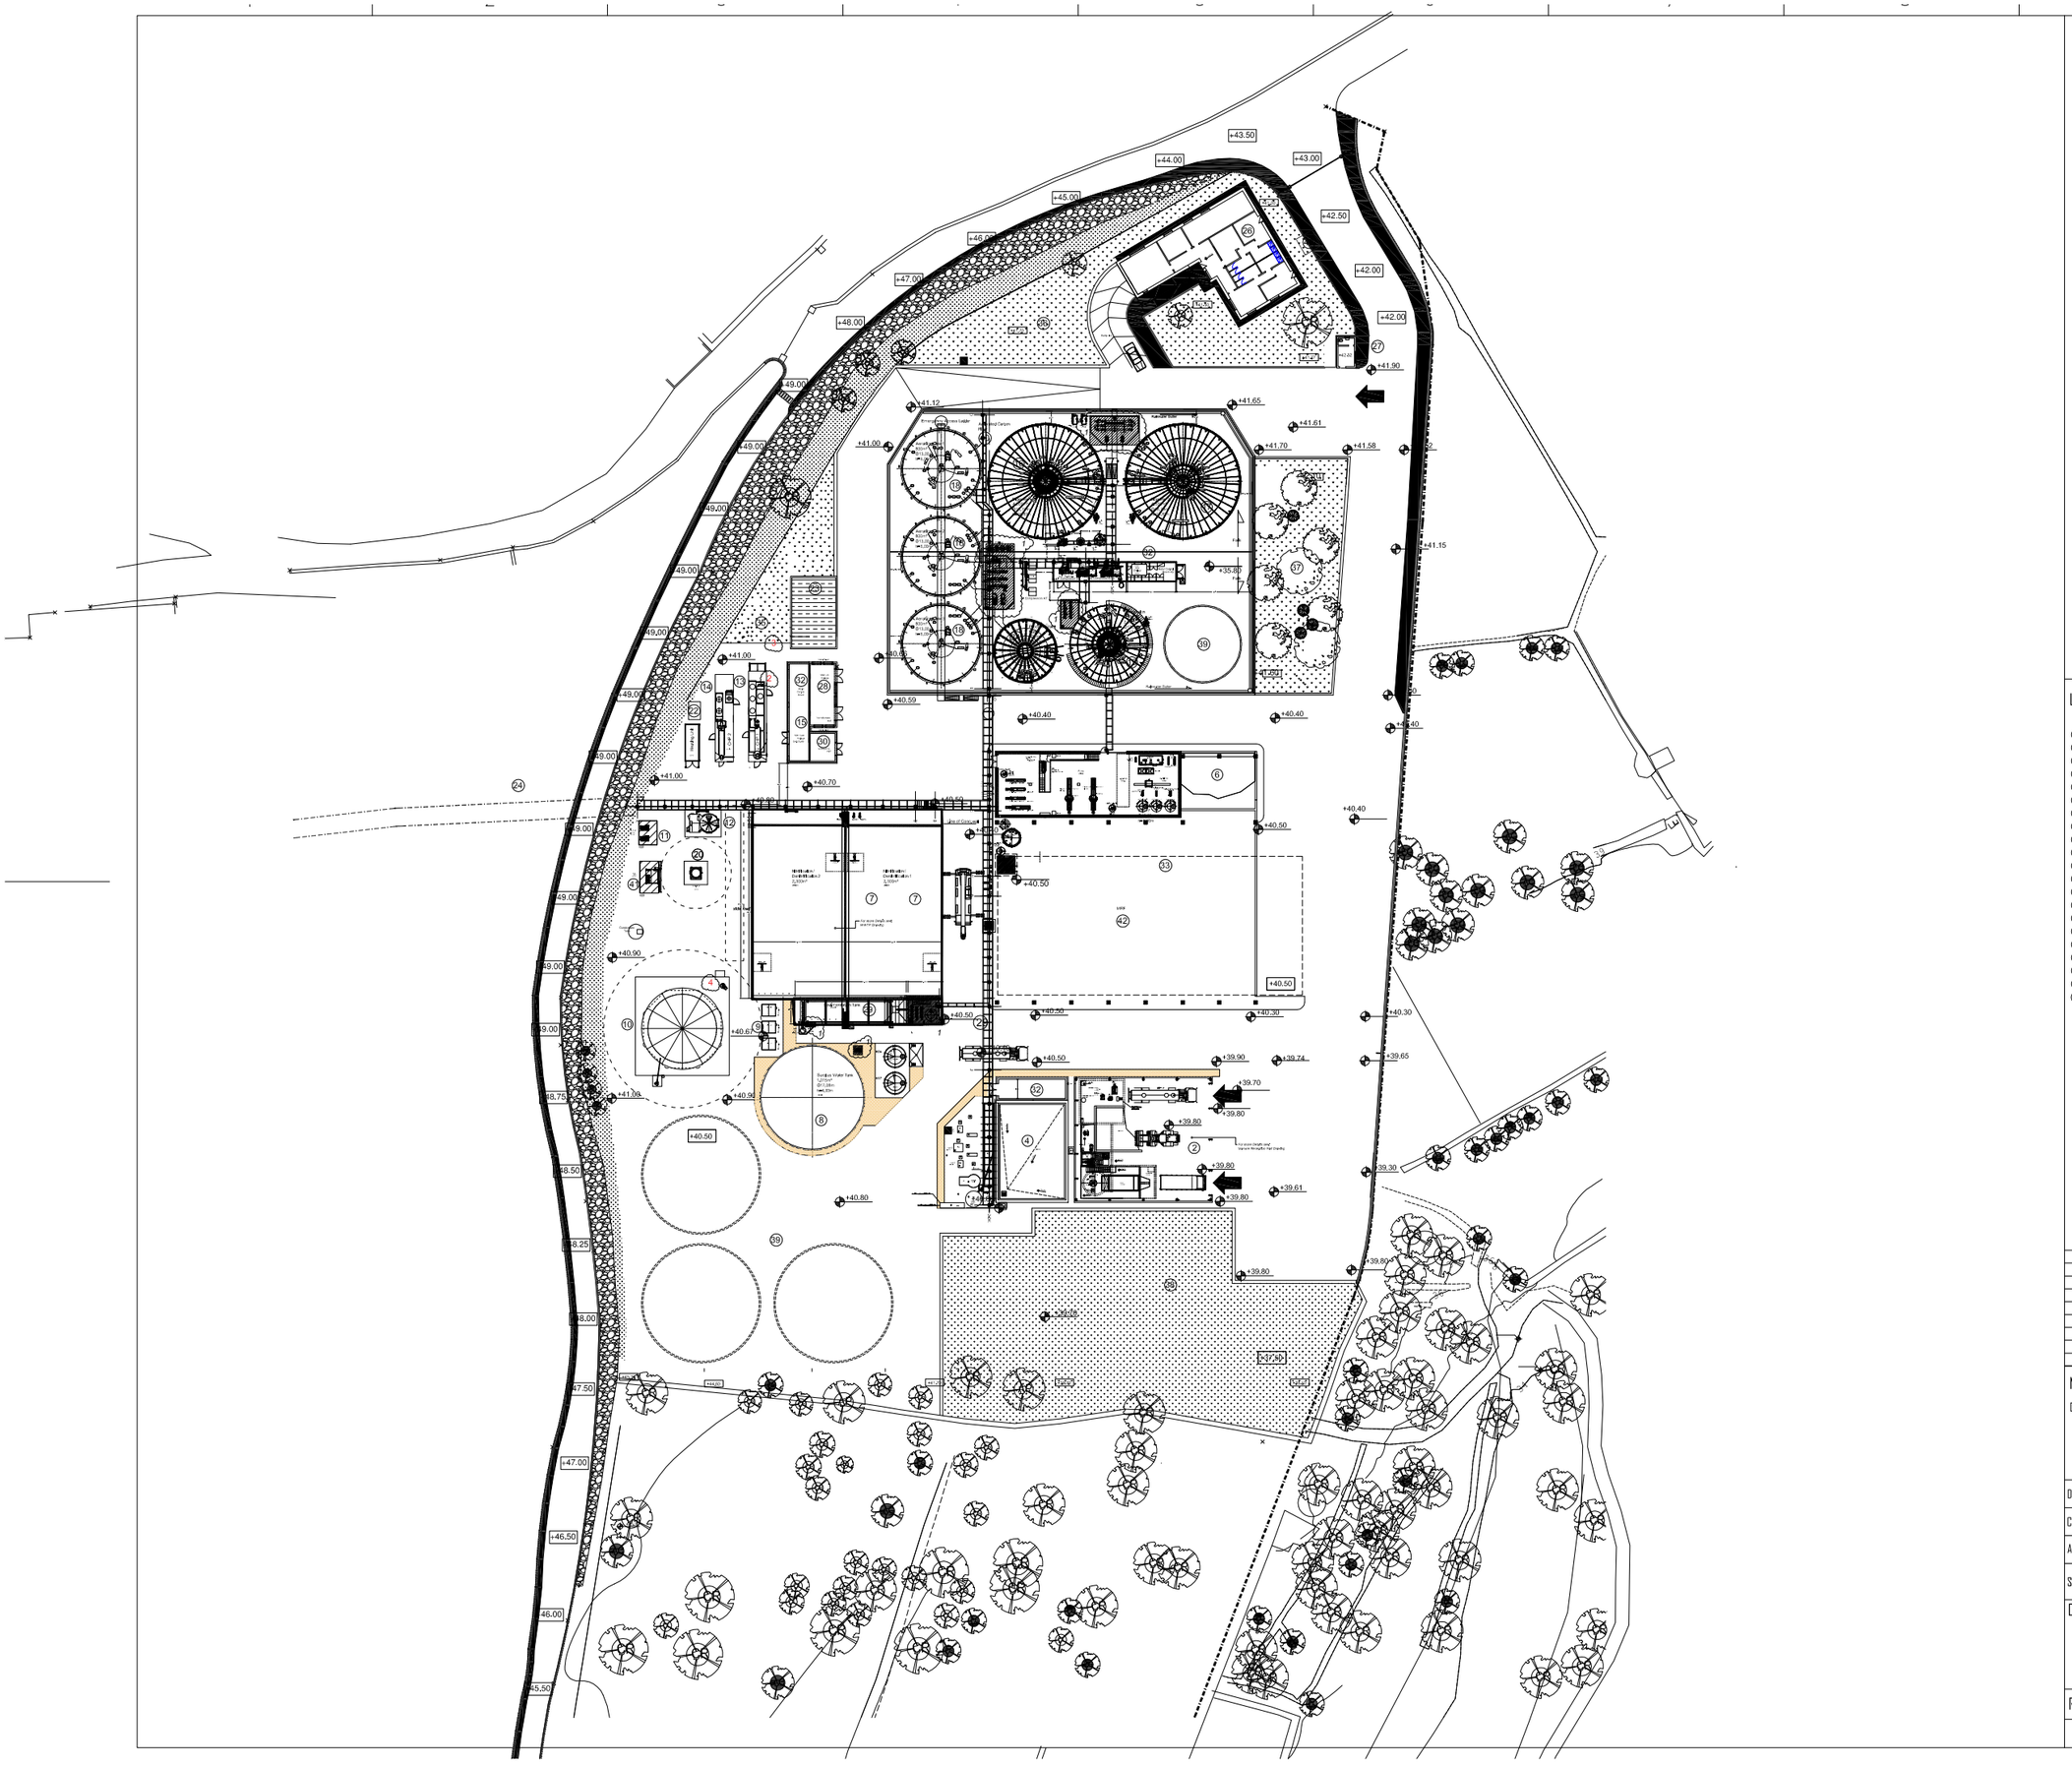

Legend

1. Pipe Bridge
2. Manure Reception Hall
3. Acid Scrubber
4. Biofilter
5. Dewatering Area
6. Maturation Area
7. Biological Nitrogen Removal 1
8. Water Storage Tank
9. Blower Station
10. Gas Storage
11. Gas Booster Station
12. Biological Desulphurisation
13. CHP 1
14. CHP 2
15. Main Low Voltage Switchboard
16. Digester 1
17. Digester 2
18. Aeration Tank
19. Suspension Buffer
20. Flare
21. Not Used
22. Oil Storage Area
23. Storage For Chemicals
24. Pipeline from MTP to AD Site
25. Not Used
26. Operations Office
27. Main Gate
28. Medium Voltage
29. Waste Water Discharge station
30. Emergency Group Hall
31. Transformation Power Station Hall
32. Switchboards Hall
33. Reservoir 8000 cu m
34. Process Water Buffer
35. Planter A1
36. Planter A2
37. Planter A3
38. Planter A4
39. Area For Future Development
40. Cesspit for Site Operation Offices
41. Biogas Dryrer
42. MRF

Rev.	Description	Date	Checked	Approved
01	Drawing of MN-AD Applied to include MRF in previously designated Digestate Area.	15th March 2022	MB	

Note:

Drawing is only to be used to illustrate high-level detail of where equipment / installations are located.

Drawn		15th March 2022
Checked		
Approved		
Scale		A1

Drawing Title

AD General Layout Plan

Drawing nº:

MN02-15032022-01

Revision:

01