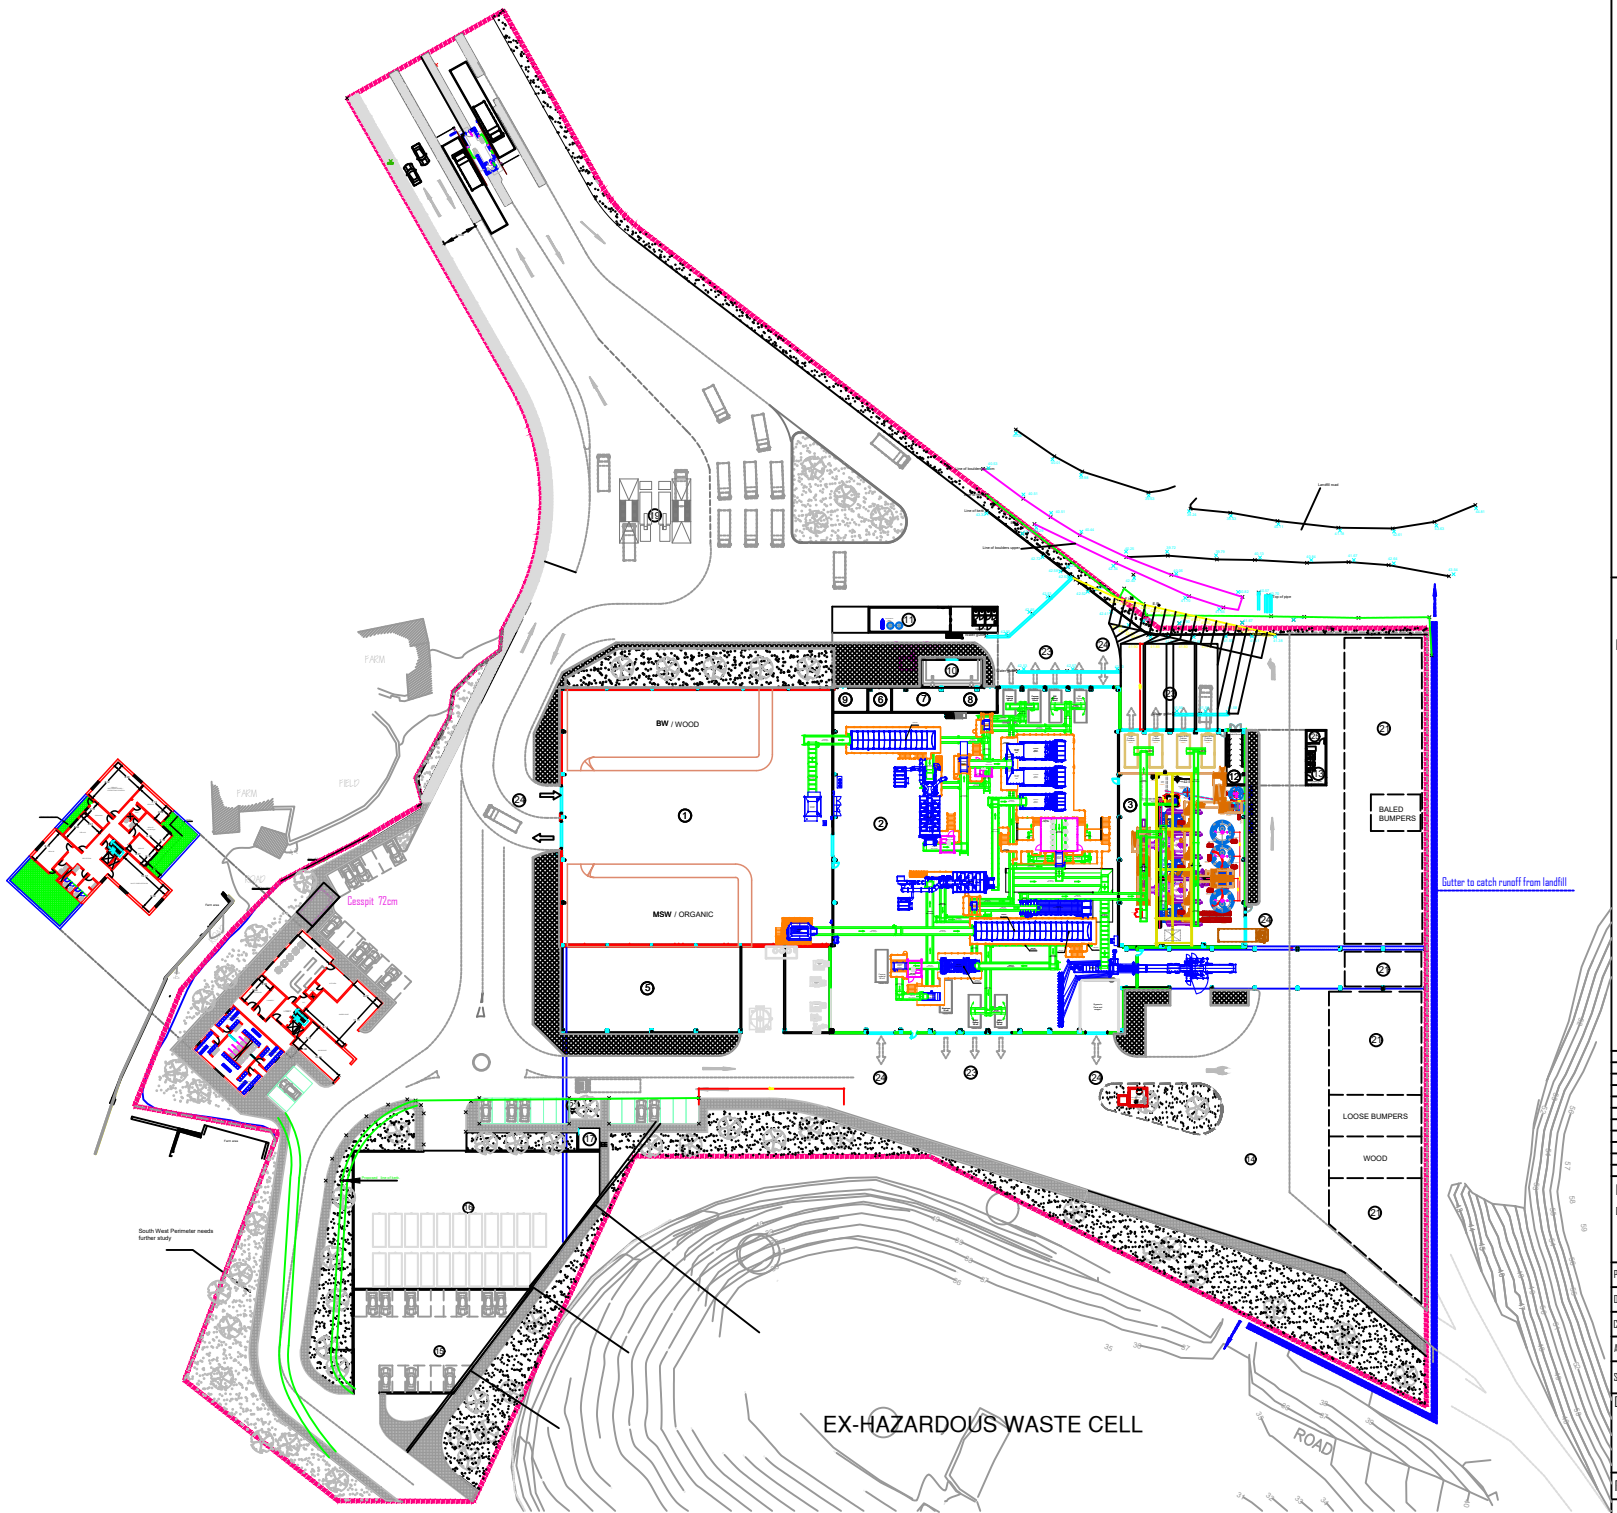

Legend

1. Reception Hall
2. Mechanical Pre-Treatment Hall
3. Wet Pre-Treatment Hall
4. Not Used
5. Biofilter
6. Emergency Group
7. Motor Control Board Dry Treatment
8. Main Low Voltage Switchgear
9. Storage for Chemicals
10. Transformers
11. Air Compressors
12. Motor Control Board Wet Treatment
13. Control Room
14. Reservoir 8000 cu m
15. Reservoir 3000 cu m
16. Reservoir 2000 cu m
17. Fire Pump
18. Administration Building
19. Wheel Wash
20. Gate House & Weighbridge
21. RDF & Recycling Storage Area
22. Pipe Bridge
23. Input/output of containers
24. Input/output of mobile equipment
25. Automation Room

Rev.	Description	Date	Changed	Approved
02	Clarified Storage Areas.	08-04-2022	MB	
01	Publication of drawing.	15-03-2022	MB	

Note:
Drawing is only to be used to illustrate high-level detail of where equipment / installations are located.

Projected		8th April 2022
Drawn		MB
Checked		
Approved		
Scale		A1

Drawing Title: MTP General Layout Plan

Drawing nº: MNDI-15032022-02

Revision: 01 02