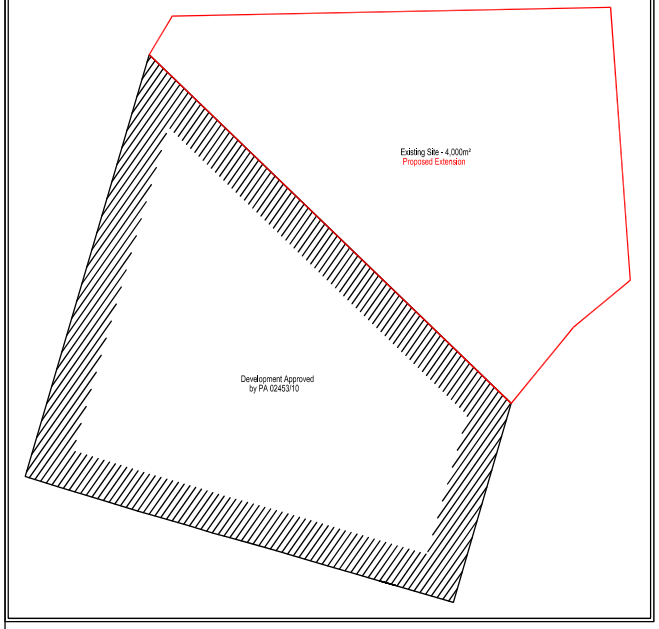

BLOCK PLAN
Scale 1:500

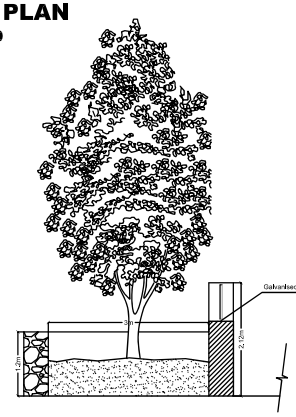

Part Section A
Scale 1:50

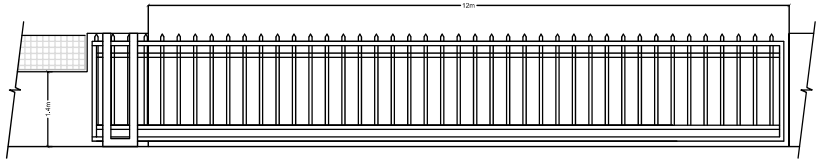

Gate Detail
Scale 1:50

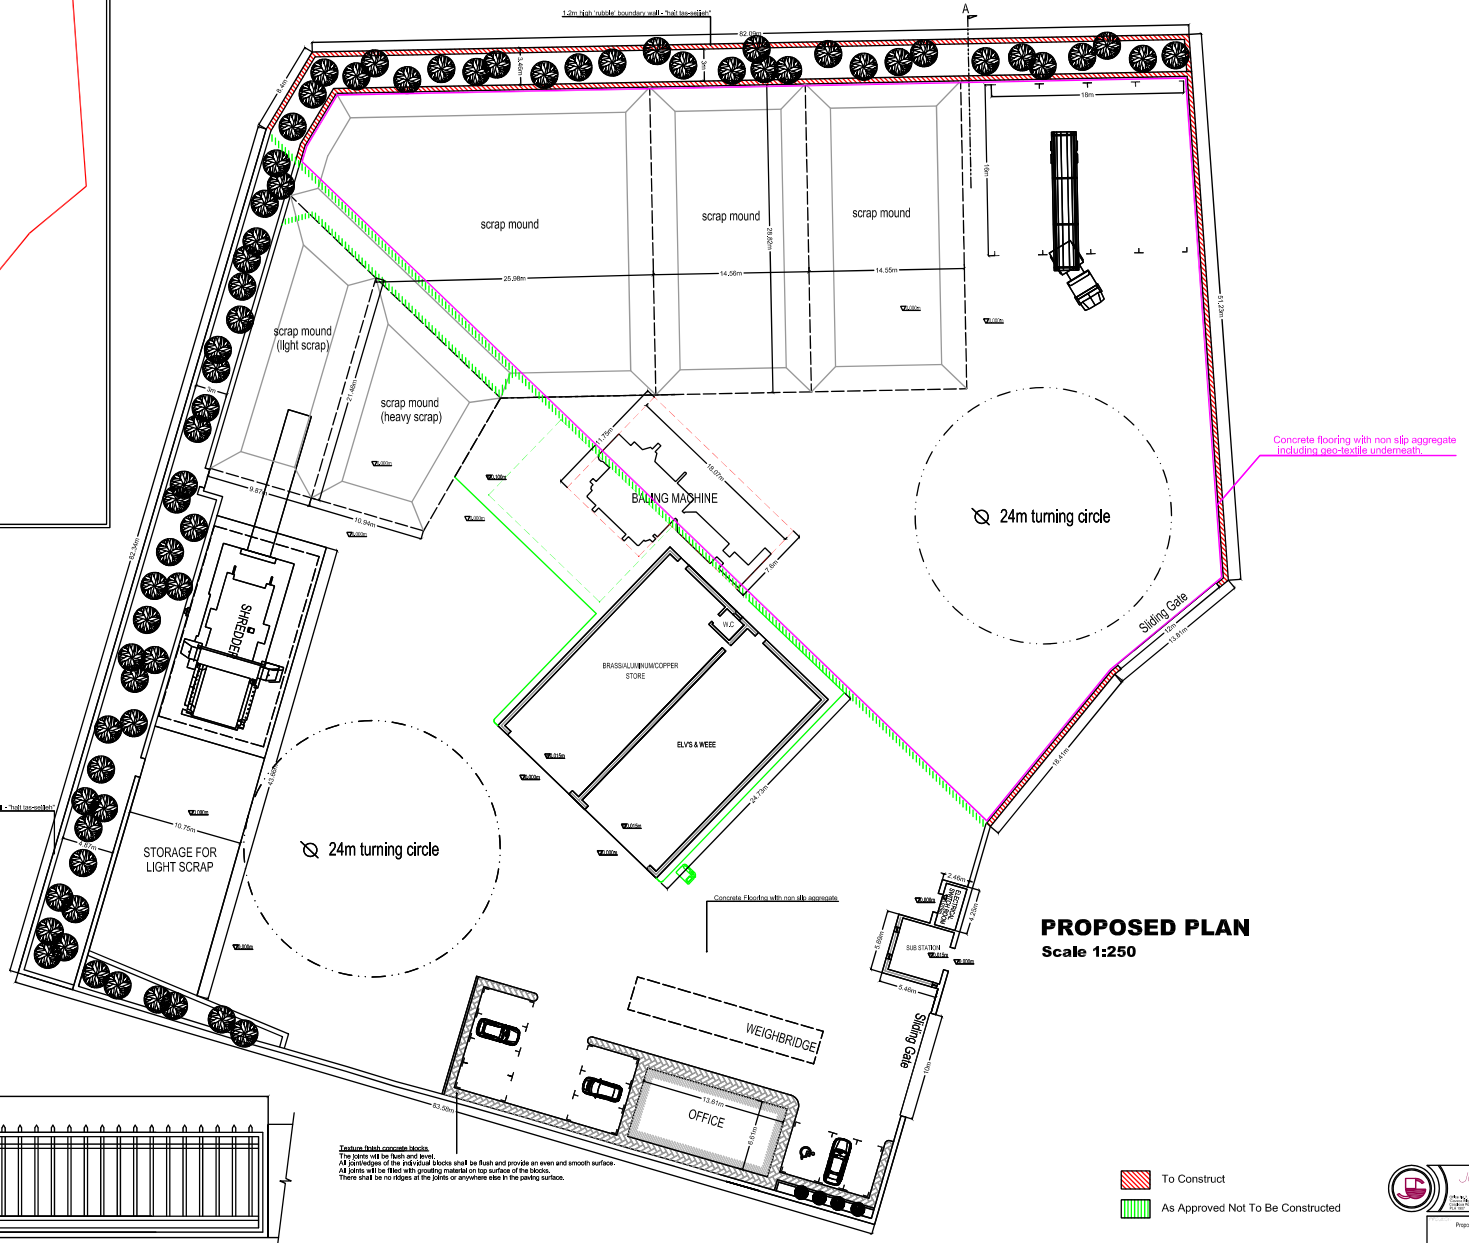

PROPOSED PLAN
Scale 1:250

To Construct

As Approved Not To Be Constructed

SCALE 1:100

SCALE 1:50

JOE GRECH
Proposed extension to approved permit PA 2453/10
Block Plan & Proposed Plans
Mr. Godfrey Calleja
May'14
C.A
A1_1:250
14045-43_01

PA/03240/15 - 22f - Valid - Joseph Anthony Doublet - 15/5/17 2:14:52 PM