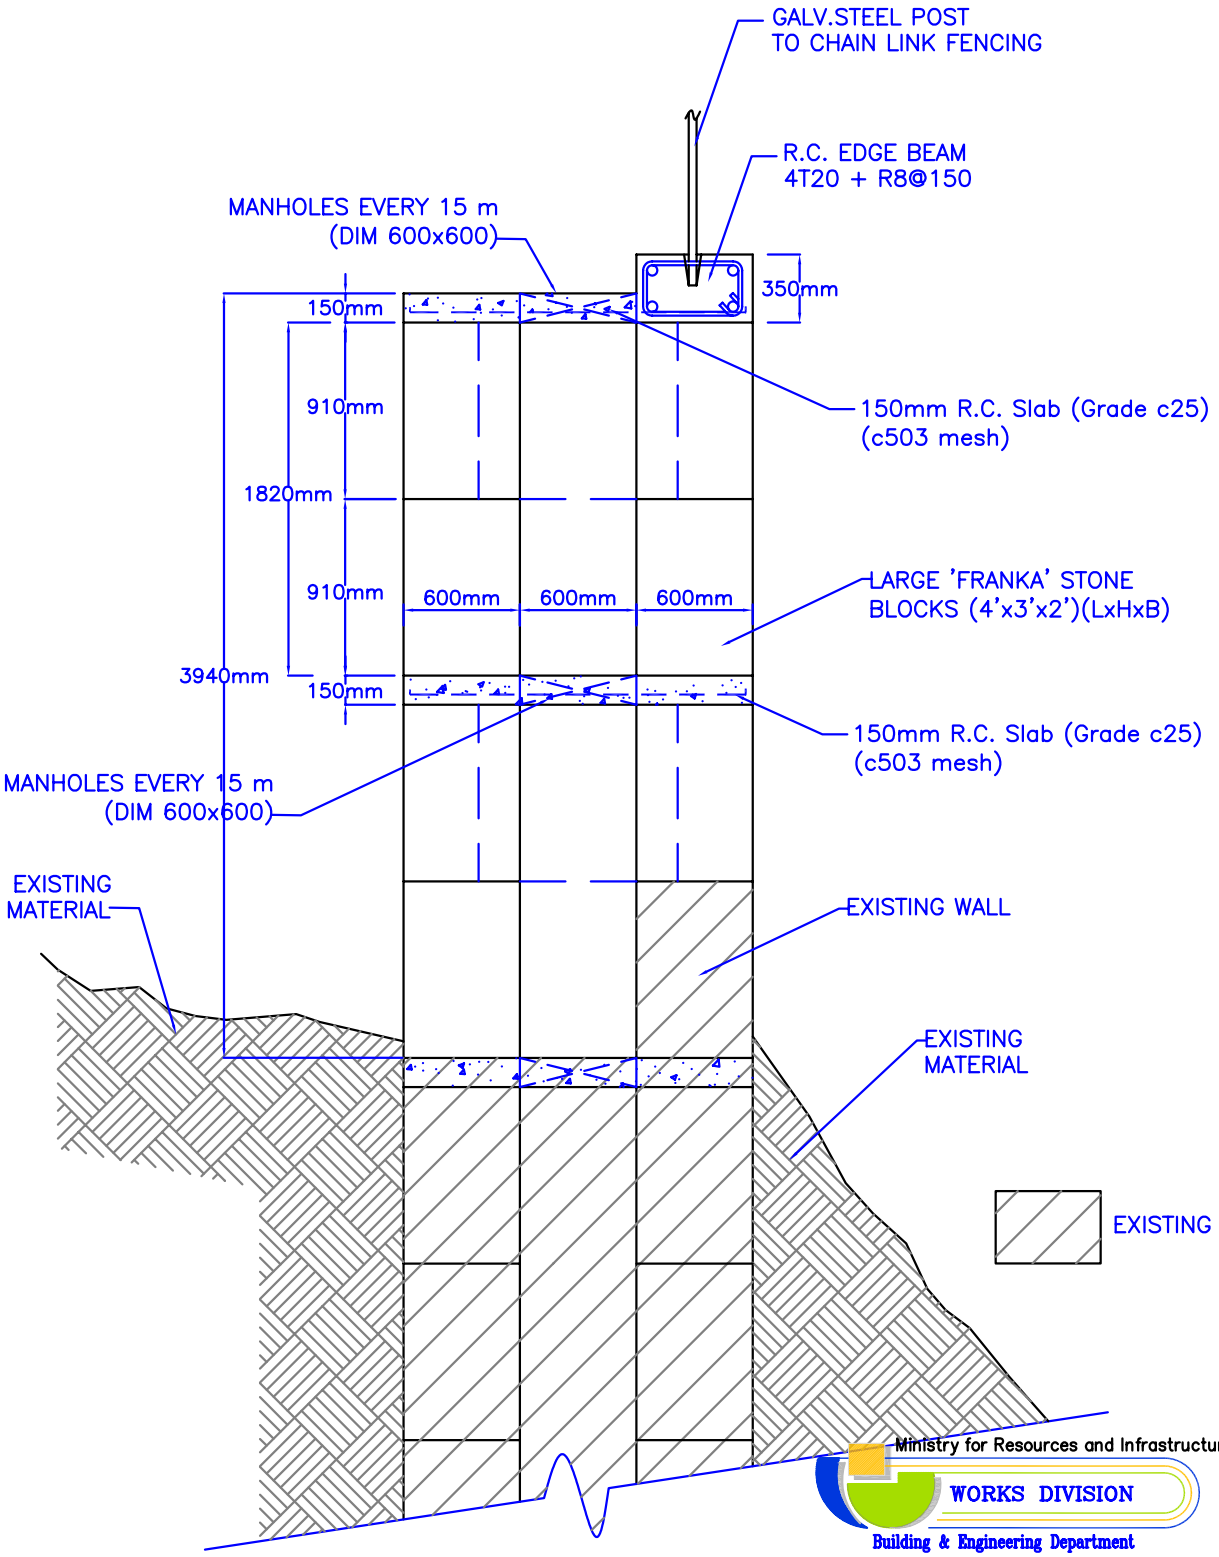

Ministry for Resources and Infrastructure

WORKS DIVISION

Building & Engineering Department

'PROJECT HOUSE'
FLORIANA. MALTA.
Tel: 21 221411/0

PROJECT TITLE : PROPOSED EXTENSION TO WALL AT MAGHTAB	REF : 2100
CLIENT : WASTE SERV. (MALTA) LTD.	PROJECT No. : 0714801
DRAWING TITLE : DETAIL OF WALL	DWG. N° : ZW007/04
	SCALE : 1:25
DIRECTOR GENERAL : R. FARRUGIA / DIRECTOR : R. FARRUGIA	DATE : 23/05/2004
HEAD OF SECTION : E. BUTTIGIEG / ARCHITECT/PLANNER : J. SPITERI	REVISION N° : --
CHIEF DRAUGHTSMAN : M SCHEMBRI / DRAUGHTSMAN : E. CASSAR	DRAWN BY: --
	WD. FILE : --

A3 Boarder for H.P. DESIGNJET 500