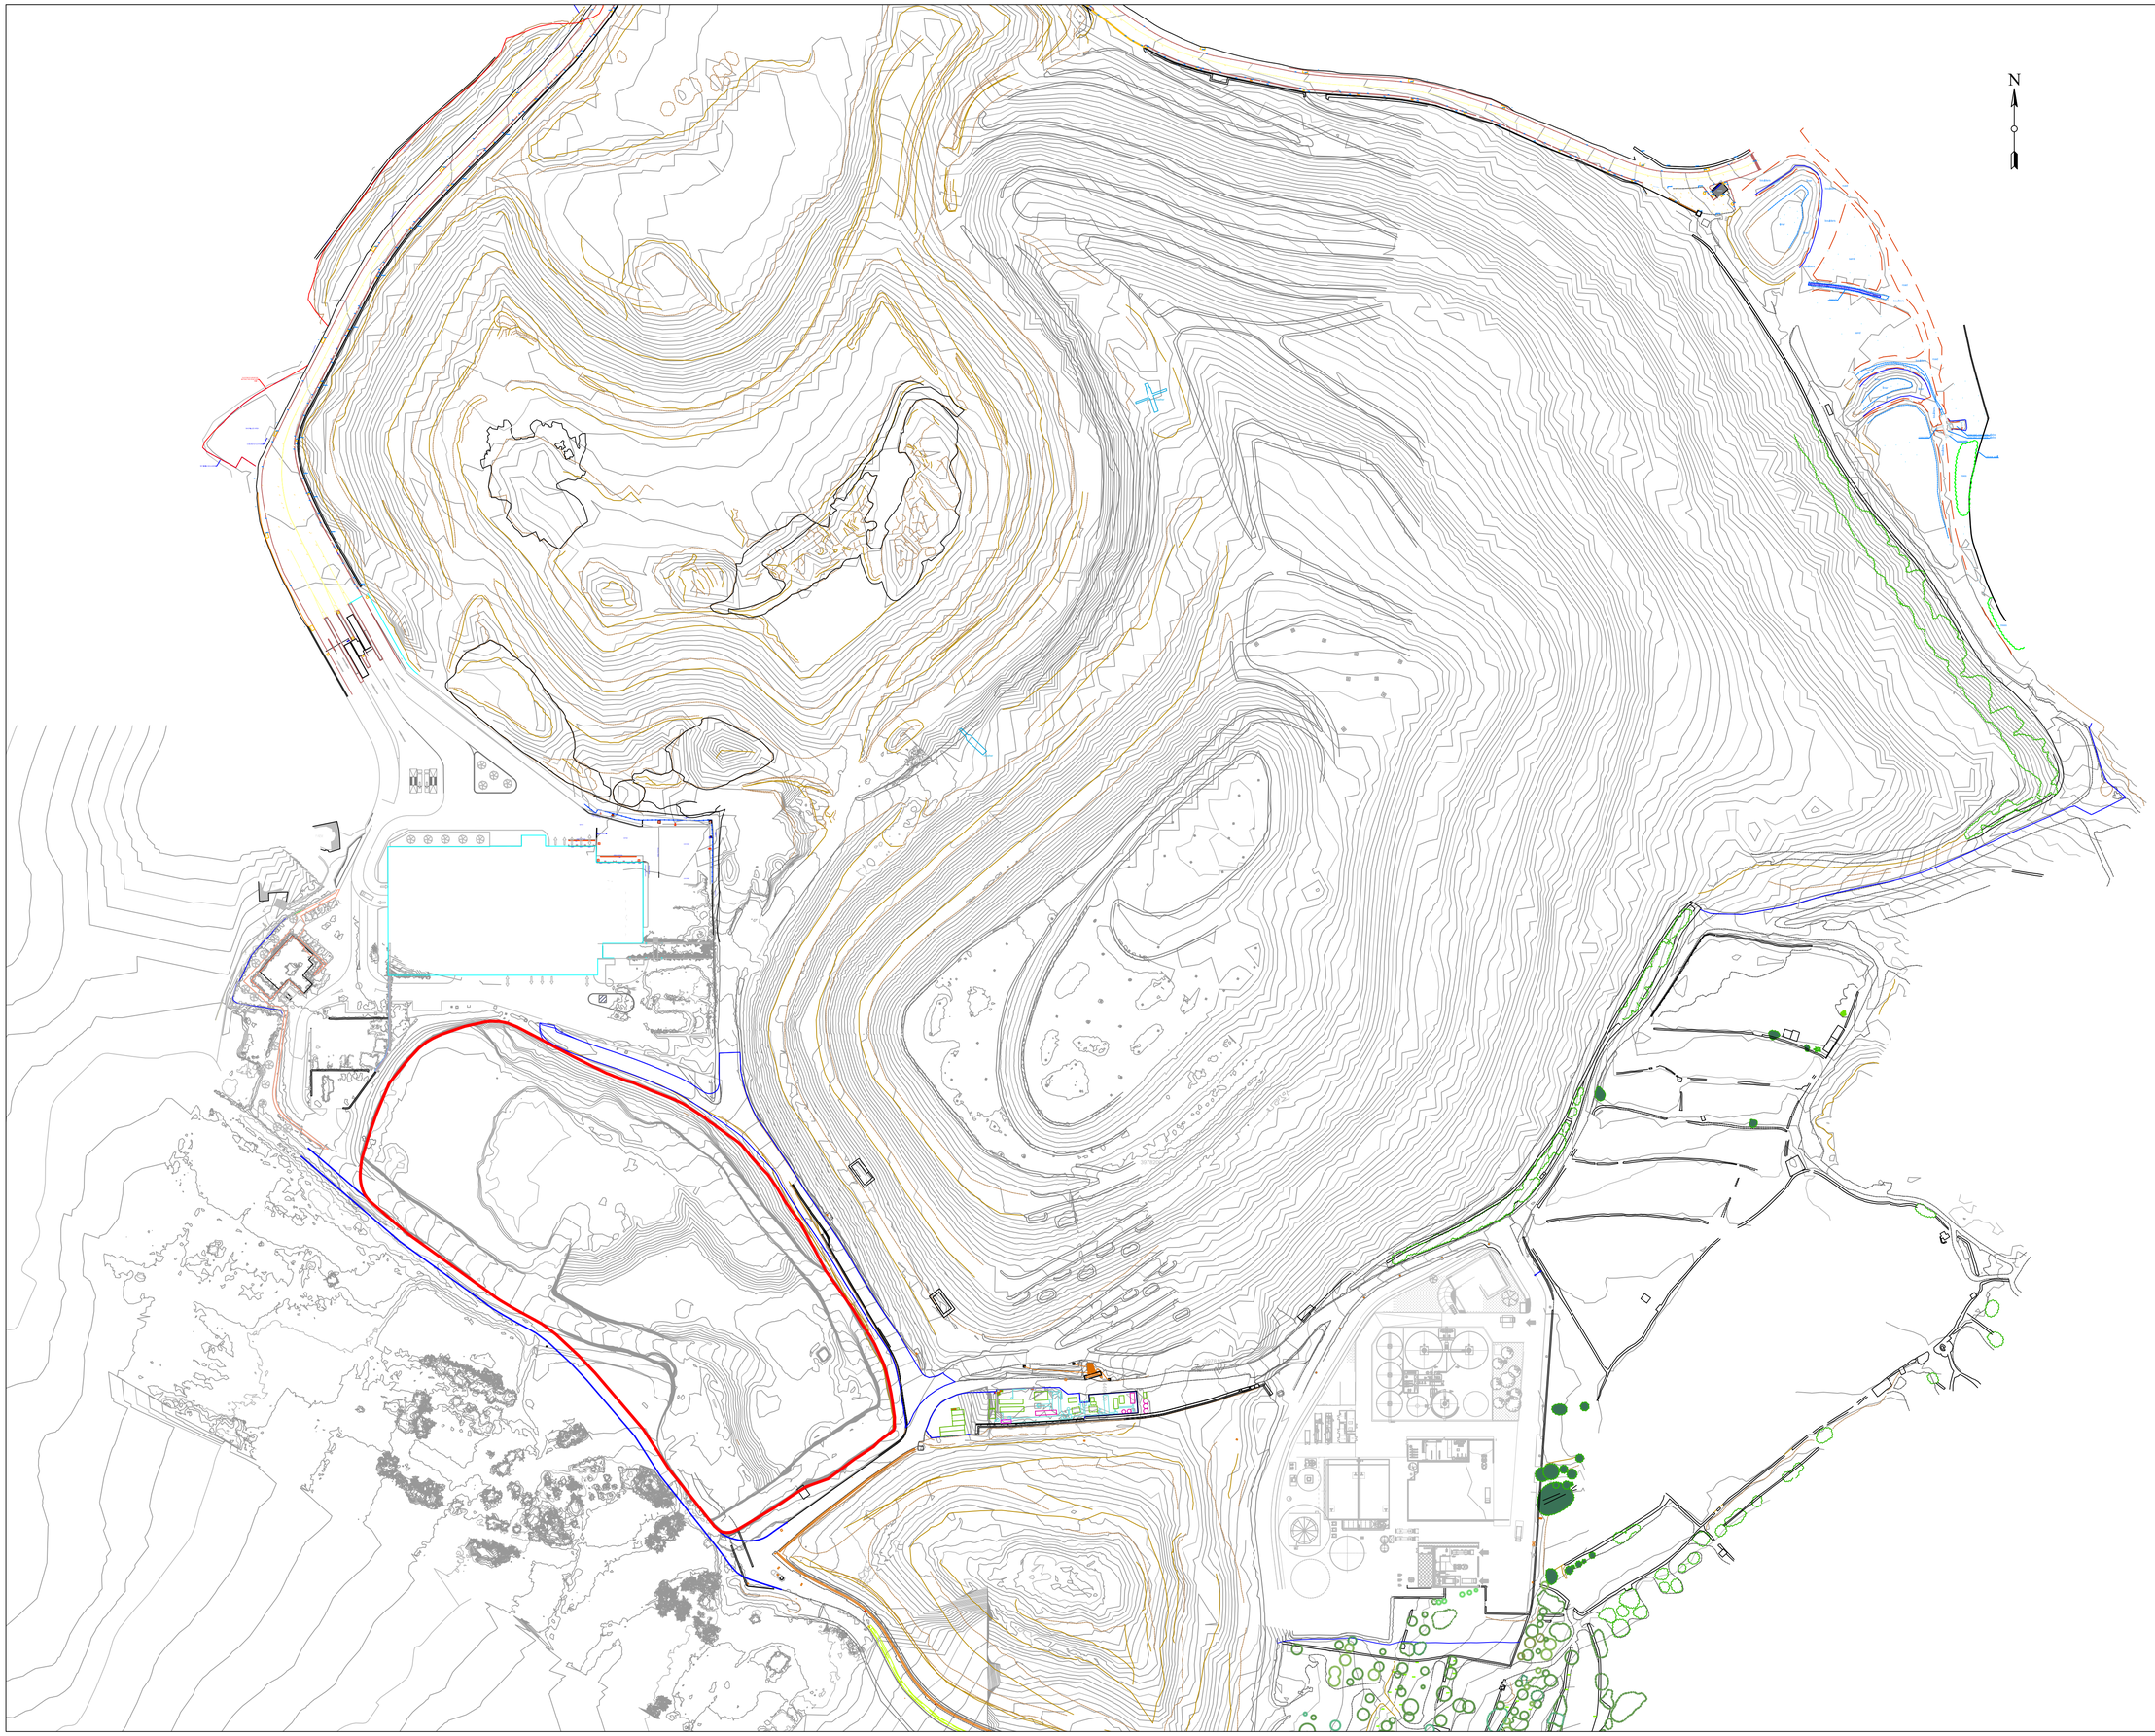

NOTES

This design is subject to final approval.

Topographic survey data November 2018 to 2021

LEGEND

New landfill boundary

New landfill perimeter roads

WASTESERV
CREATING RESOURCES FROM WASTE

PROJECT TITLE

Construction of a Steep Wall Non-Hazardous Waste Landfill

PROJECT NUMBER

30499

CLIENT

Wasteserv Malta Ltd.

LOCATION

Maghtab Environmental Complex

DRAWING TITLE

New Landfill Location Plan

REVISIONS

Rev	Date	Chkd	Description
0	16/08/2021	DB	First issue

DESIGNED	RWS	DRAWN	RWS
SCALES @ A1	1:1500	DATE	16/08/2021

CQA
CQA International limited

DRAWING NUMBER
30499/WSM/SW/01

REV
0