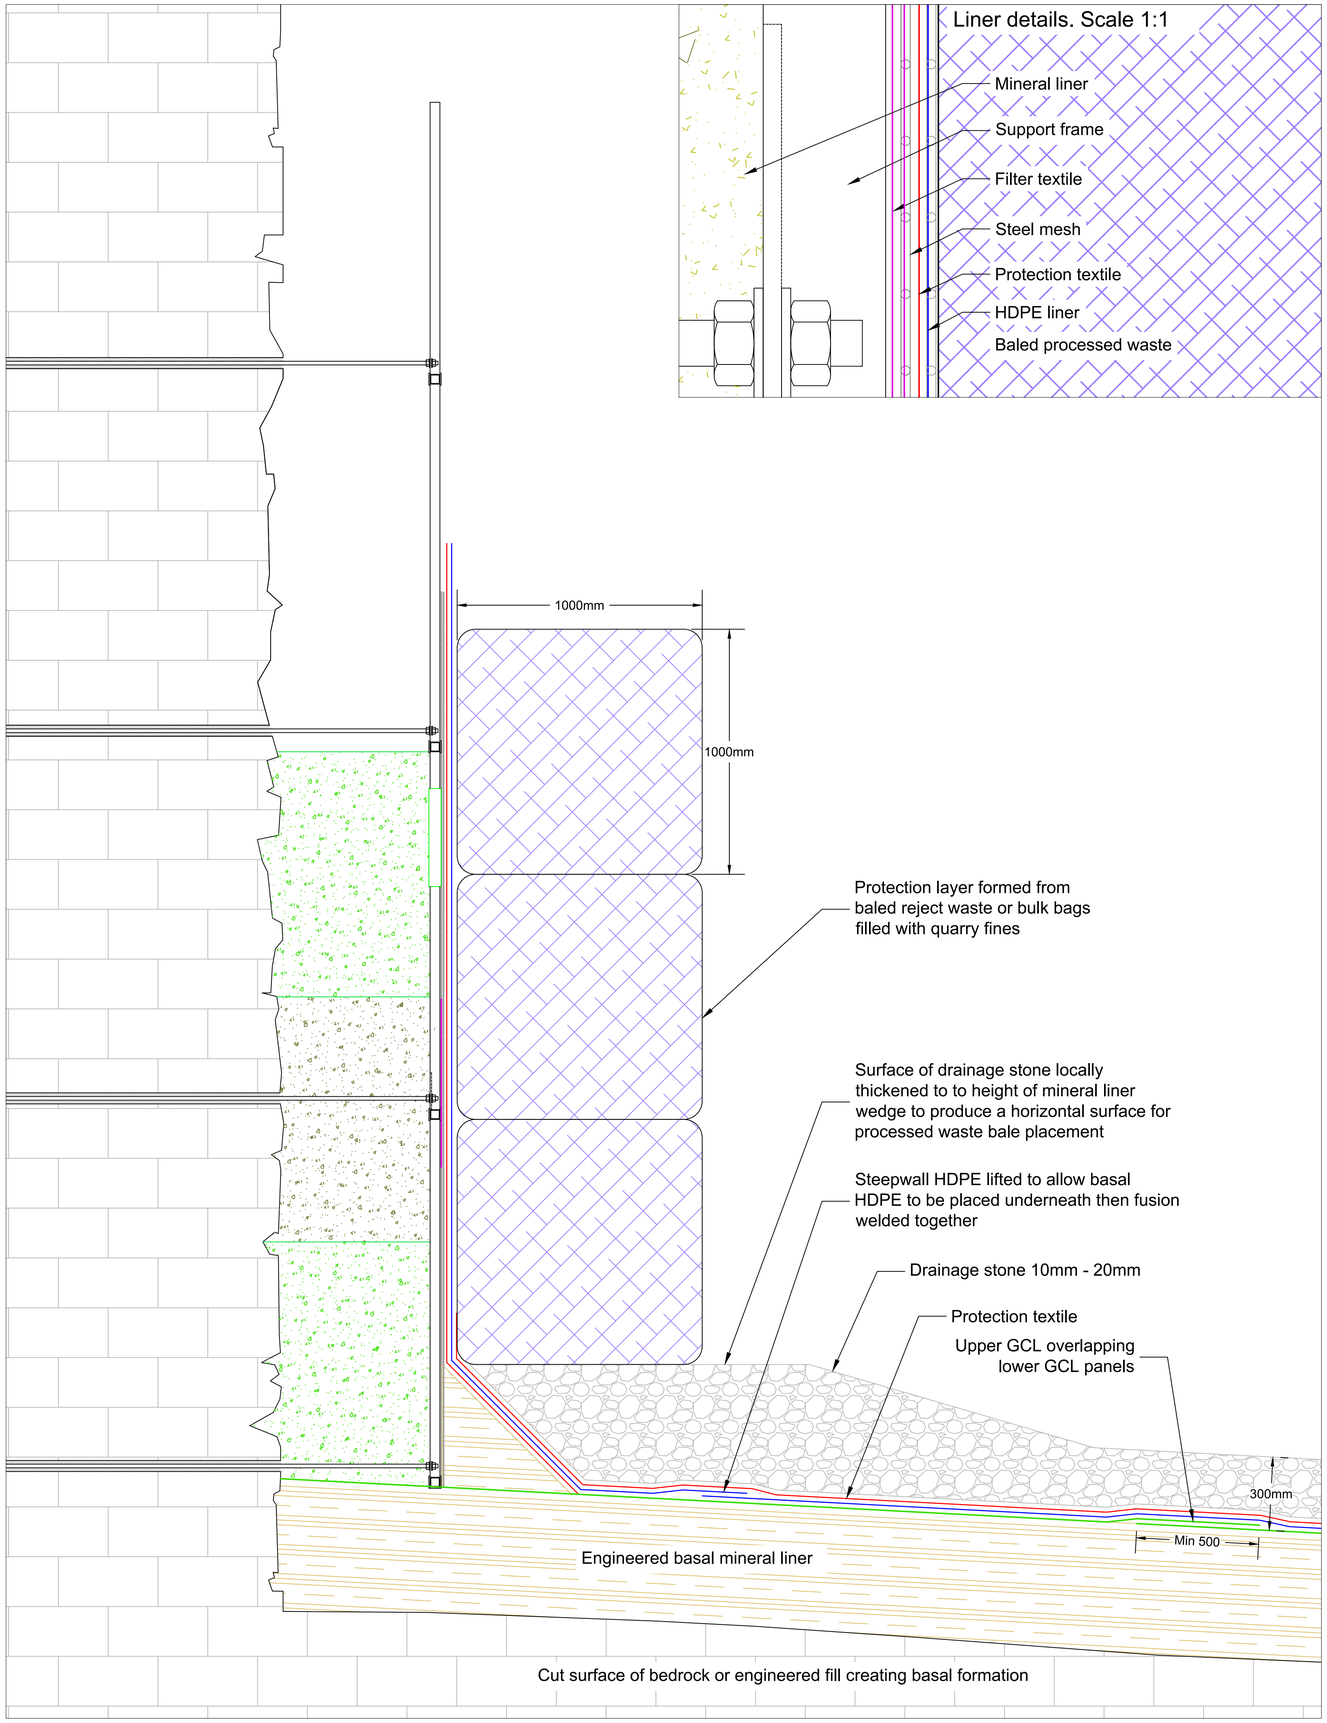

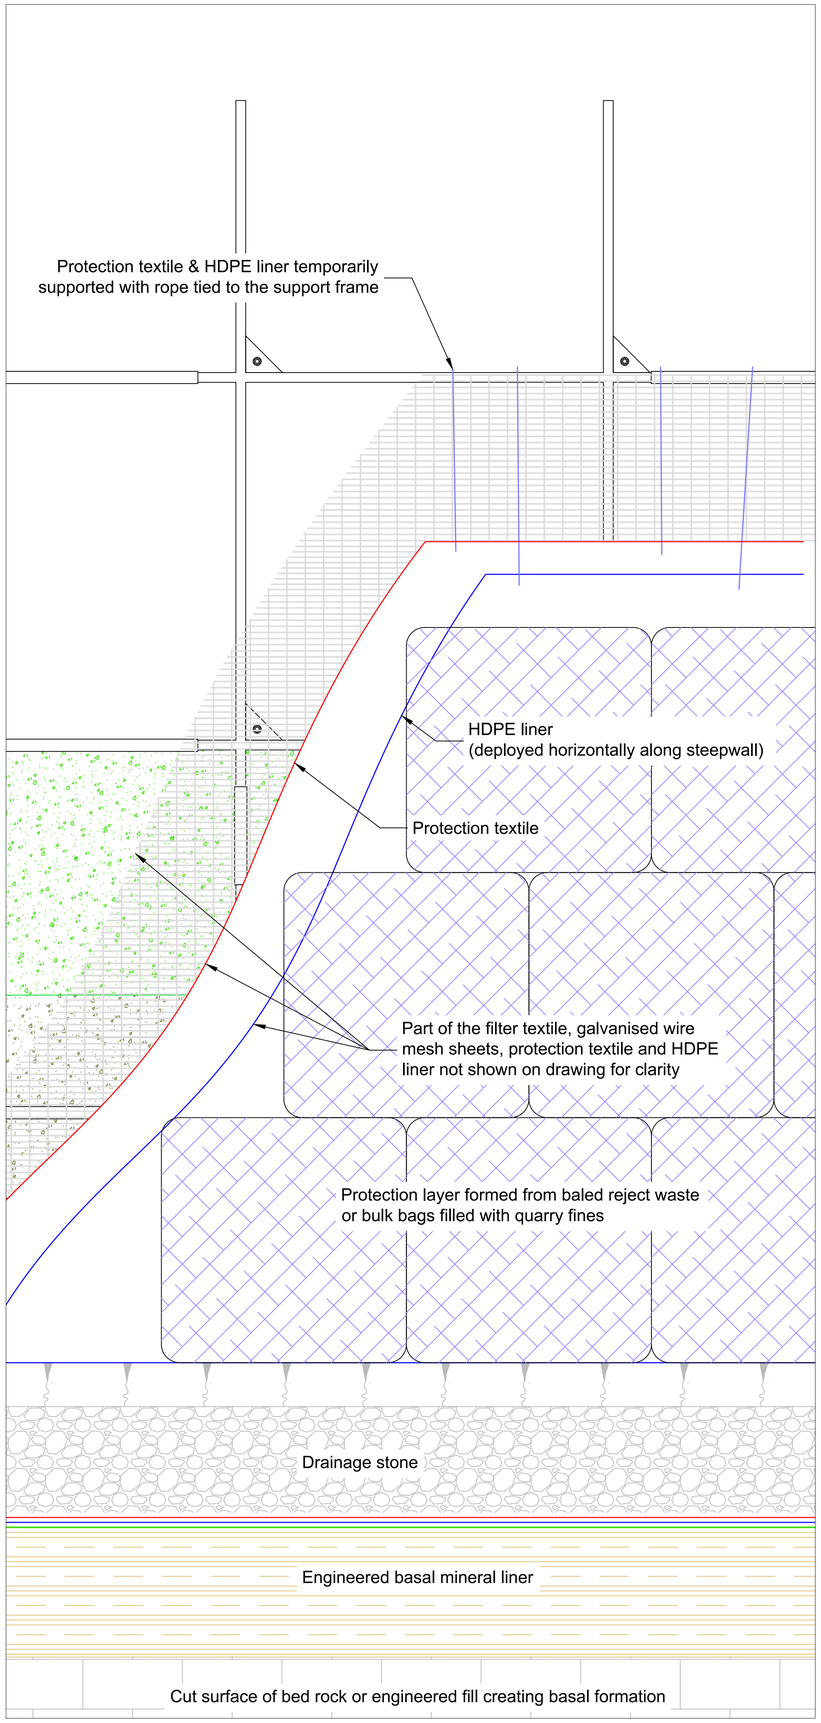

NOTES

This design is subject to final approval.

Drawings should be read in conjunction with the conceptual design statement report which presents full and detailed specifications.

WASTESERV
CREATING RESOURCES FROM WASTE

PROJECT TITLE
Construction of a Steep Wall Non-Hazardous Waste Landfill

PROJECT NUMBER
30499

CLIENT
Wasteserv Malta Ltd.

LOCATION
Maghtab Environmental Complex

DRAWING TITLE
Construction Sequence Details 4 Steep Wall Lift 1

REVISIONS

Rev	Date	Chkd	Description
0	26/08/2021	DB	First issue

DESIGNED	RWS	DRAWN	RWS
SCALES @ A1	1:12.5	DATE	26/08/2021

CQA
CQA International limited

DRAWING NUMBER
30499/WSM/SW/10

REV
00