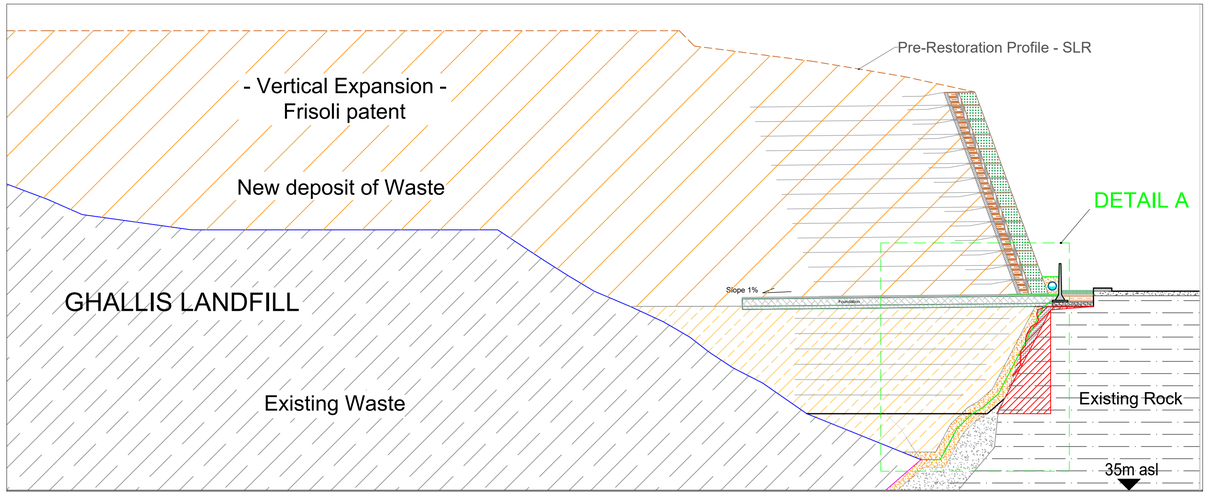

Proposed Section HH' D02
Scale 1:200 001

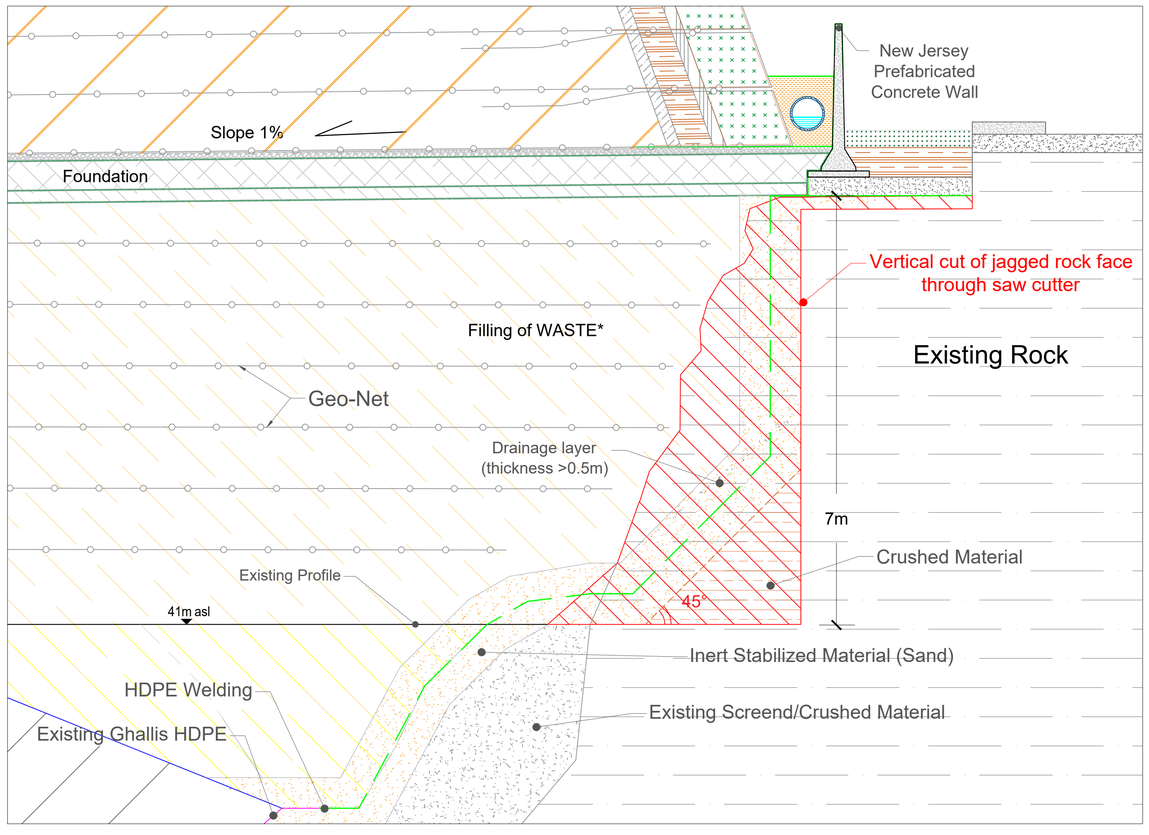

DETAIL A - Section HH' D02
Scale 1:50 001

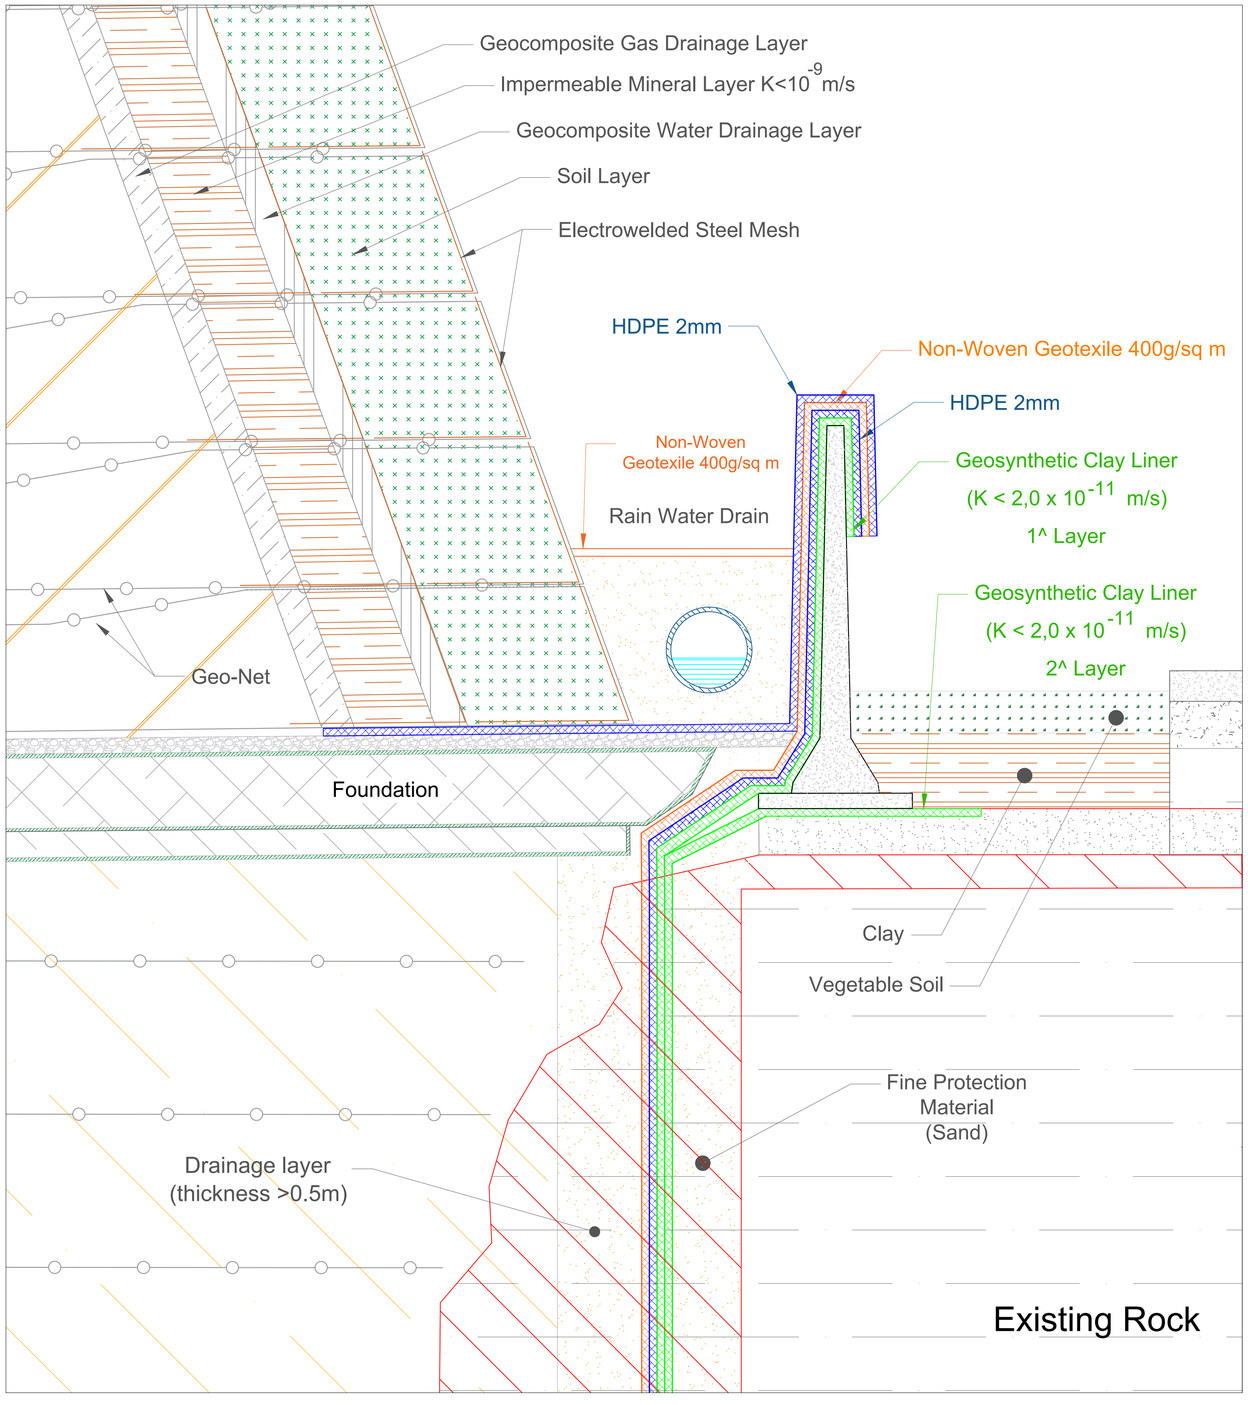

Construction Details - Section GG' D02
Scale 1:20 001

LEGEND

- Intervention Area: Re-profiling by vertical cutting of the jagged rock face for the safe installation of the artificial sealing liner
- Bottom sealing of the Existing Ghallis cell
- Extension of the Existing Ghallis cell
- Excavation work
- Filling with low organic content waste

Works Plan

- Re-profiling by vertical cutting of the rock face;
- Extension of the bottom seal of the existing Ghallis cell. Welding and laying of the bottom liner up to the top of the rock face.
- Filling with waste, inert, geosynthetics and drainage material for layers of 0.5 m up to the "foundation" level.
- Anchorage of the bottom seal in New Jersey. Frisoli patent filling.

GENERAL NOTES

REVISIONS

rev	date	Details
01	11/04/2022	Revision of construction details with reference to PA 964/11

CLIENT: WASTESERV CREATING RESOURCES FROM WASTE

IN ASSOCIATION WITH: FRISOLI

JOB TITLE: Ghallis Volumetric Extension

DRAWING TITLE: Sections of the "Frisoli S.r.l." Area

scale	date	file no.	dwg no.
1:200 on A1	19/04/2022		
drawn	checked	revision suffix	
D.E.		0 3	