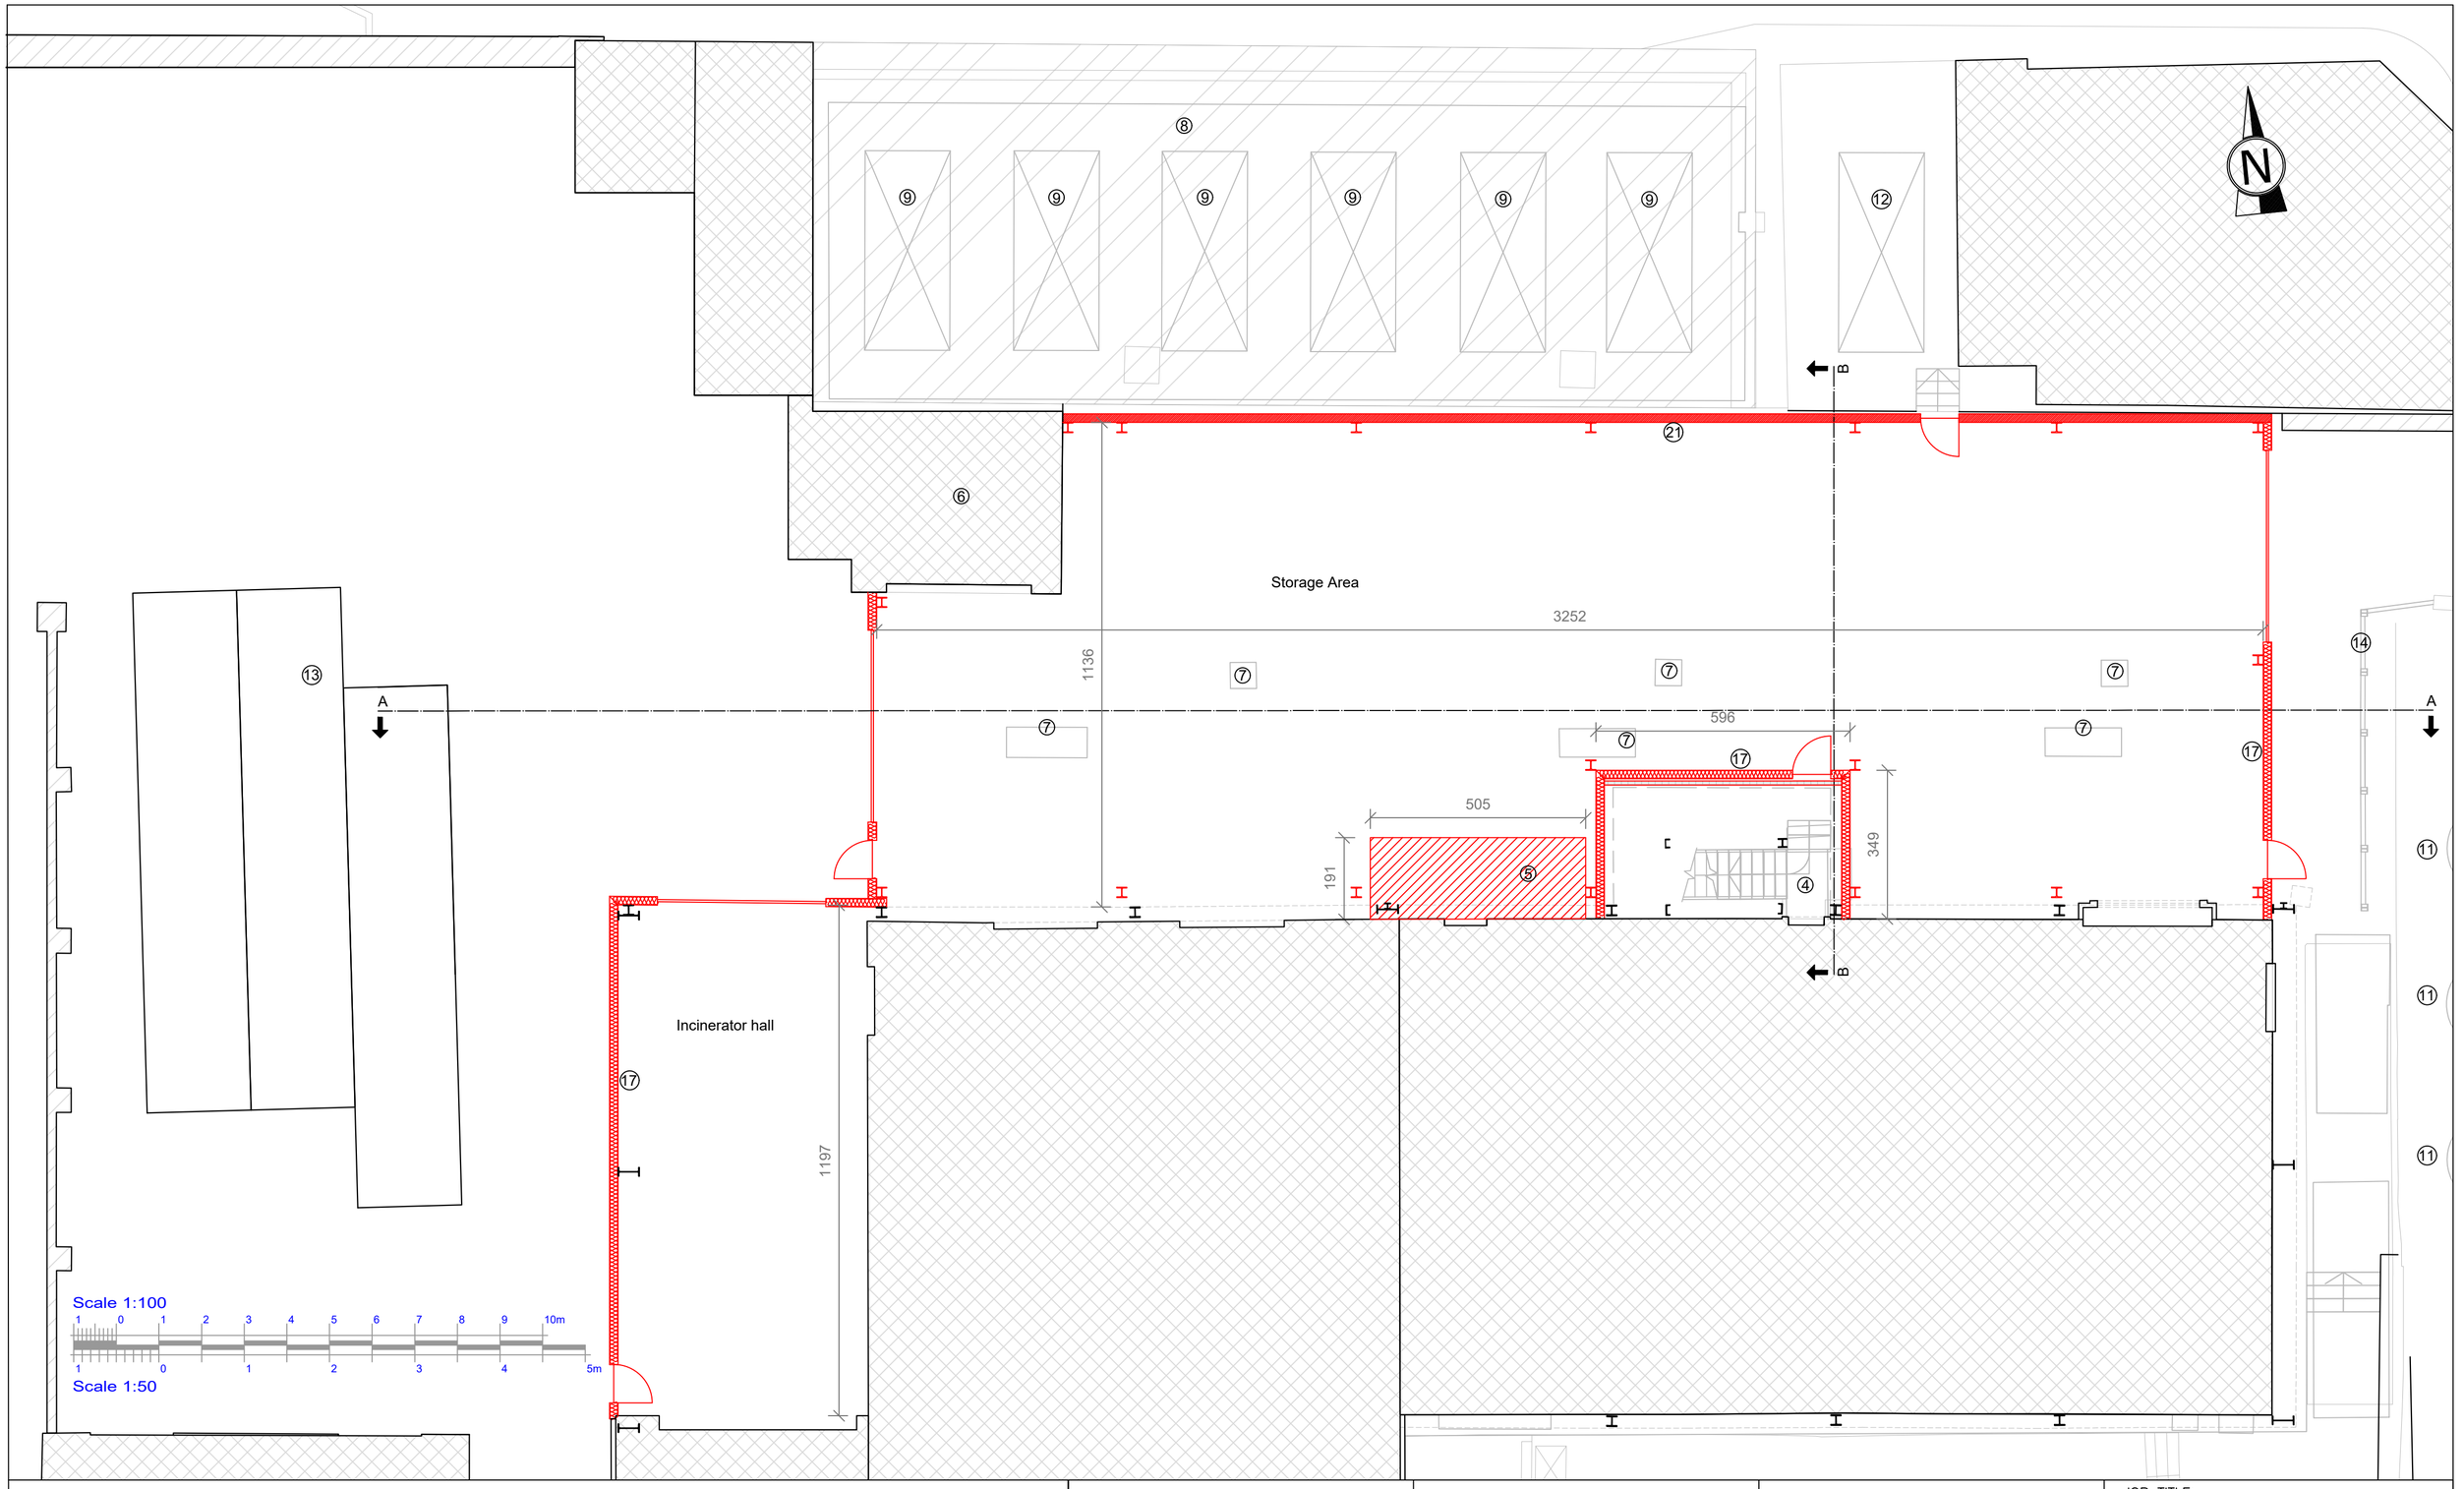

LEGEND

1. Existing canopy
2. Existing metal frame
3. Concrete wall
4. External metal stairs
5. Compressor room
6. Skip washing area
7. Manhole
8. Corrugate roofing for diesel tanks
9. Diesel tank
10. Diesel filling point
11. Air filtration system
12. Generator
13. Containers
14. Handrail
15. Bollards
16. Sandwich roof panels
17. Sandwich wall panels
18. Aperture with steel frame and polycarbonate glazing
19. Quick vertical shutter door
20. Floor gutter
21. 11 Coursed infilled and reinforced HCB wall
22. Concrete edge beam

GENERAL NOTES

nr.	description
0	0

REVISIONS

rev	date	Details
0	0	0

CLIENT:

WASTESERV
CREATING RESOURCES FROM WASTE

WASTESERV MALTA LTD.

JOB TITLE:
Shed for Incinerator Waste Marshalling Area

DRAWING TITLE
Proposed Constructions - Ground Level Plan

scale	date	file no.	dwg no.
1:100 on A2	15/04/21	WSM 321/2021	03
drawn: MR	checked: EM	revision suffix: 0	