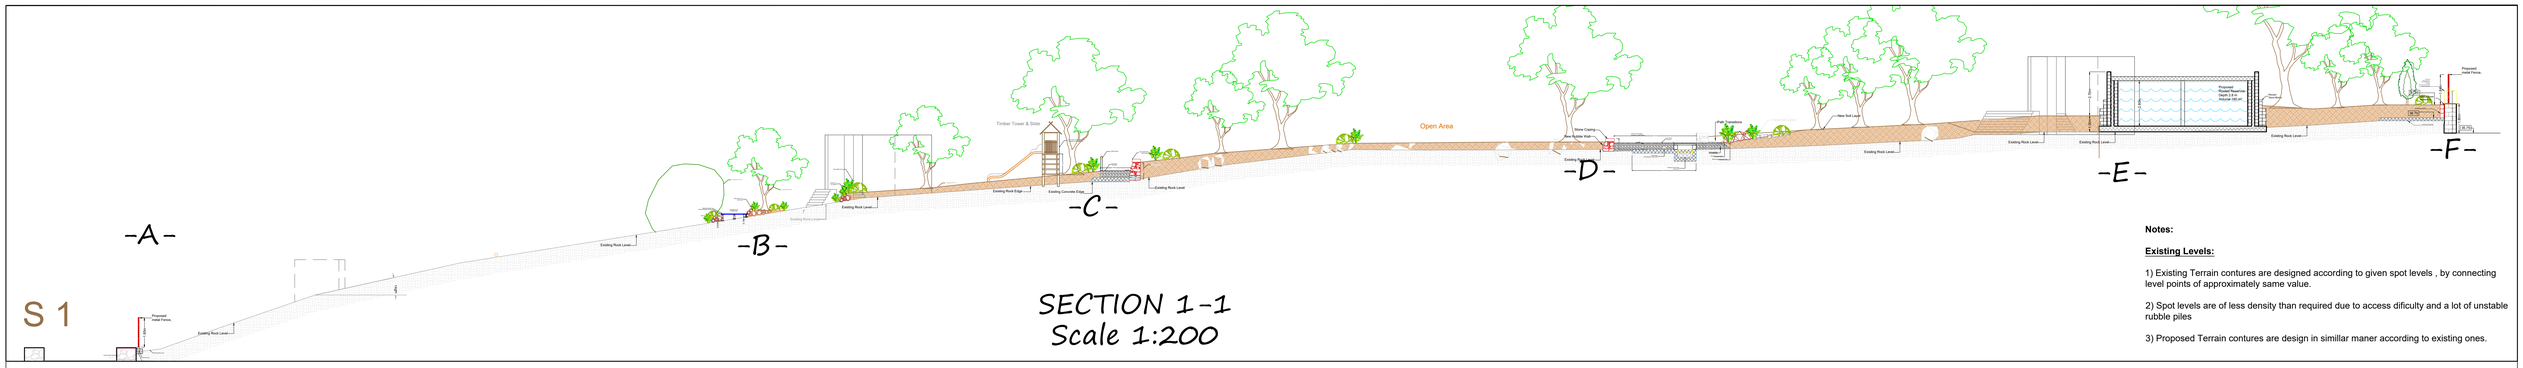
-A-
-B-
-C-
-D-
-E-
-F-
Timber Tower & Slide
Open Area
Existing Rock Level
Existing Rock Edge
Existing Concrete Edge
Existing Carob Tree
Proposed New Tree
Native Rock Pool, Soil Pocket
Weelchair Kickers Elevated NonSlip Decking
Accessible for All Footpath Deck
Rock anchored stands
Green Buffer Zone
Boulders for soil support
Proposed metal Fence
Proposed Dismantling of the existing wall, utilising masonry stone blocks on the same site.
Dimple Sheet membrane
masonry stone blocks
existing concrete slab
Proposed Roofed Reservoir Depth 2.8 m Volume 180 m³
New Soil Layer
Stone Coping
New Rubble Wall
Existing Rubble Wall
Steel Column
Strip Footing
Proposed metal Fence,
Existing Rock Level
Existing Rock Level
Existing Rock Level