Wied Dalam Park

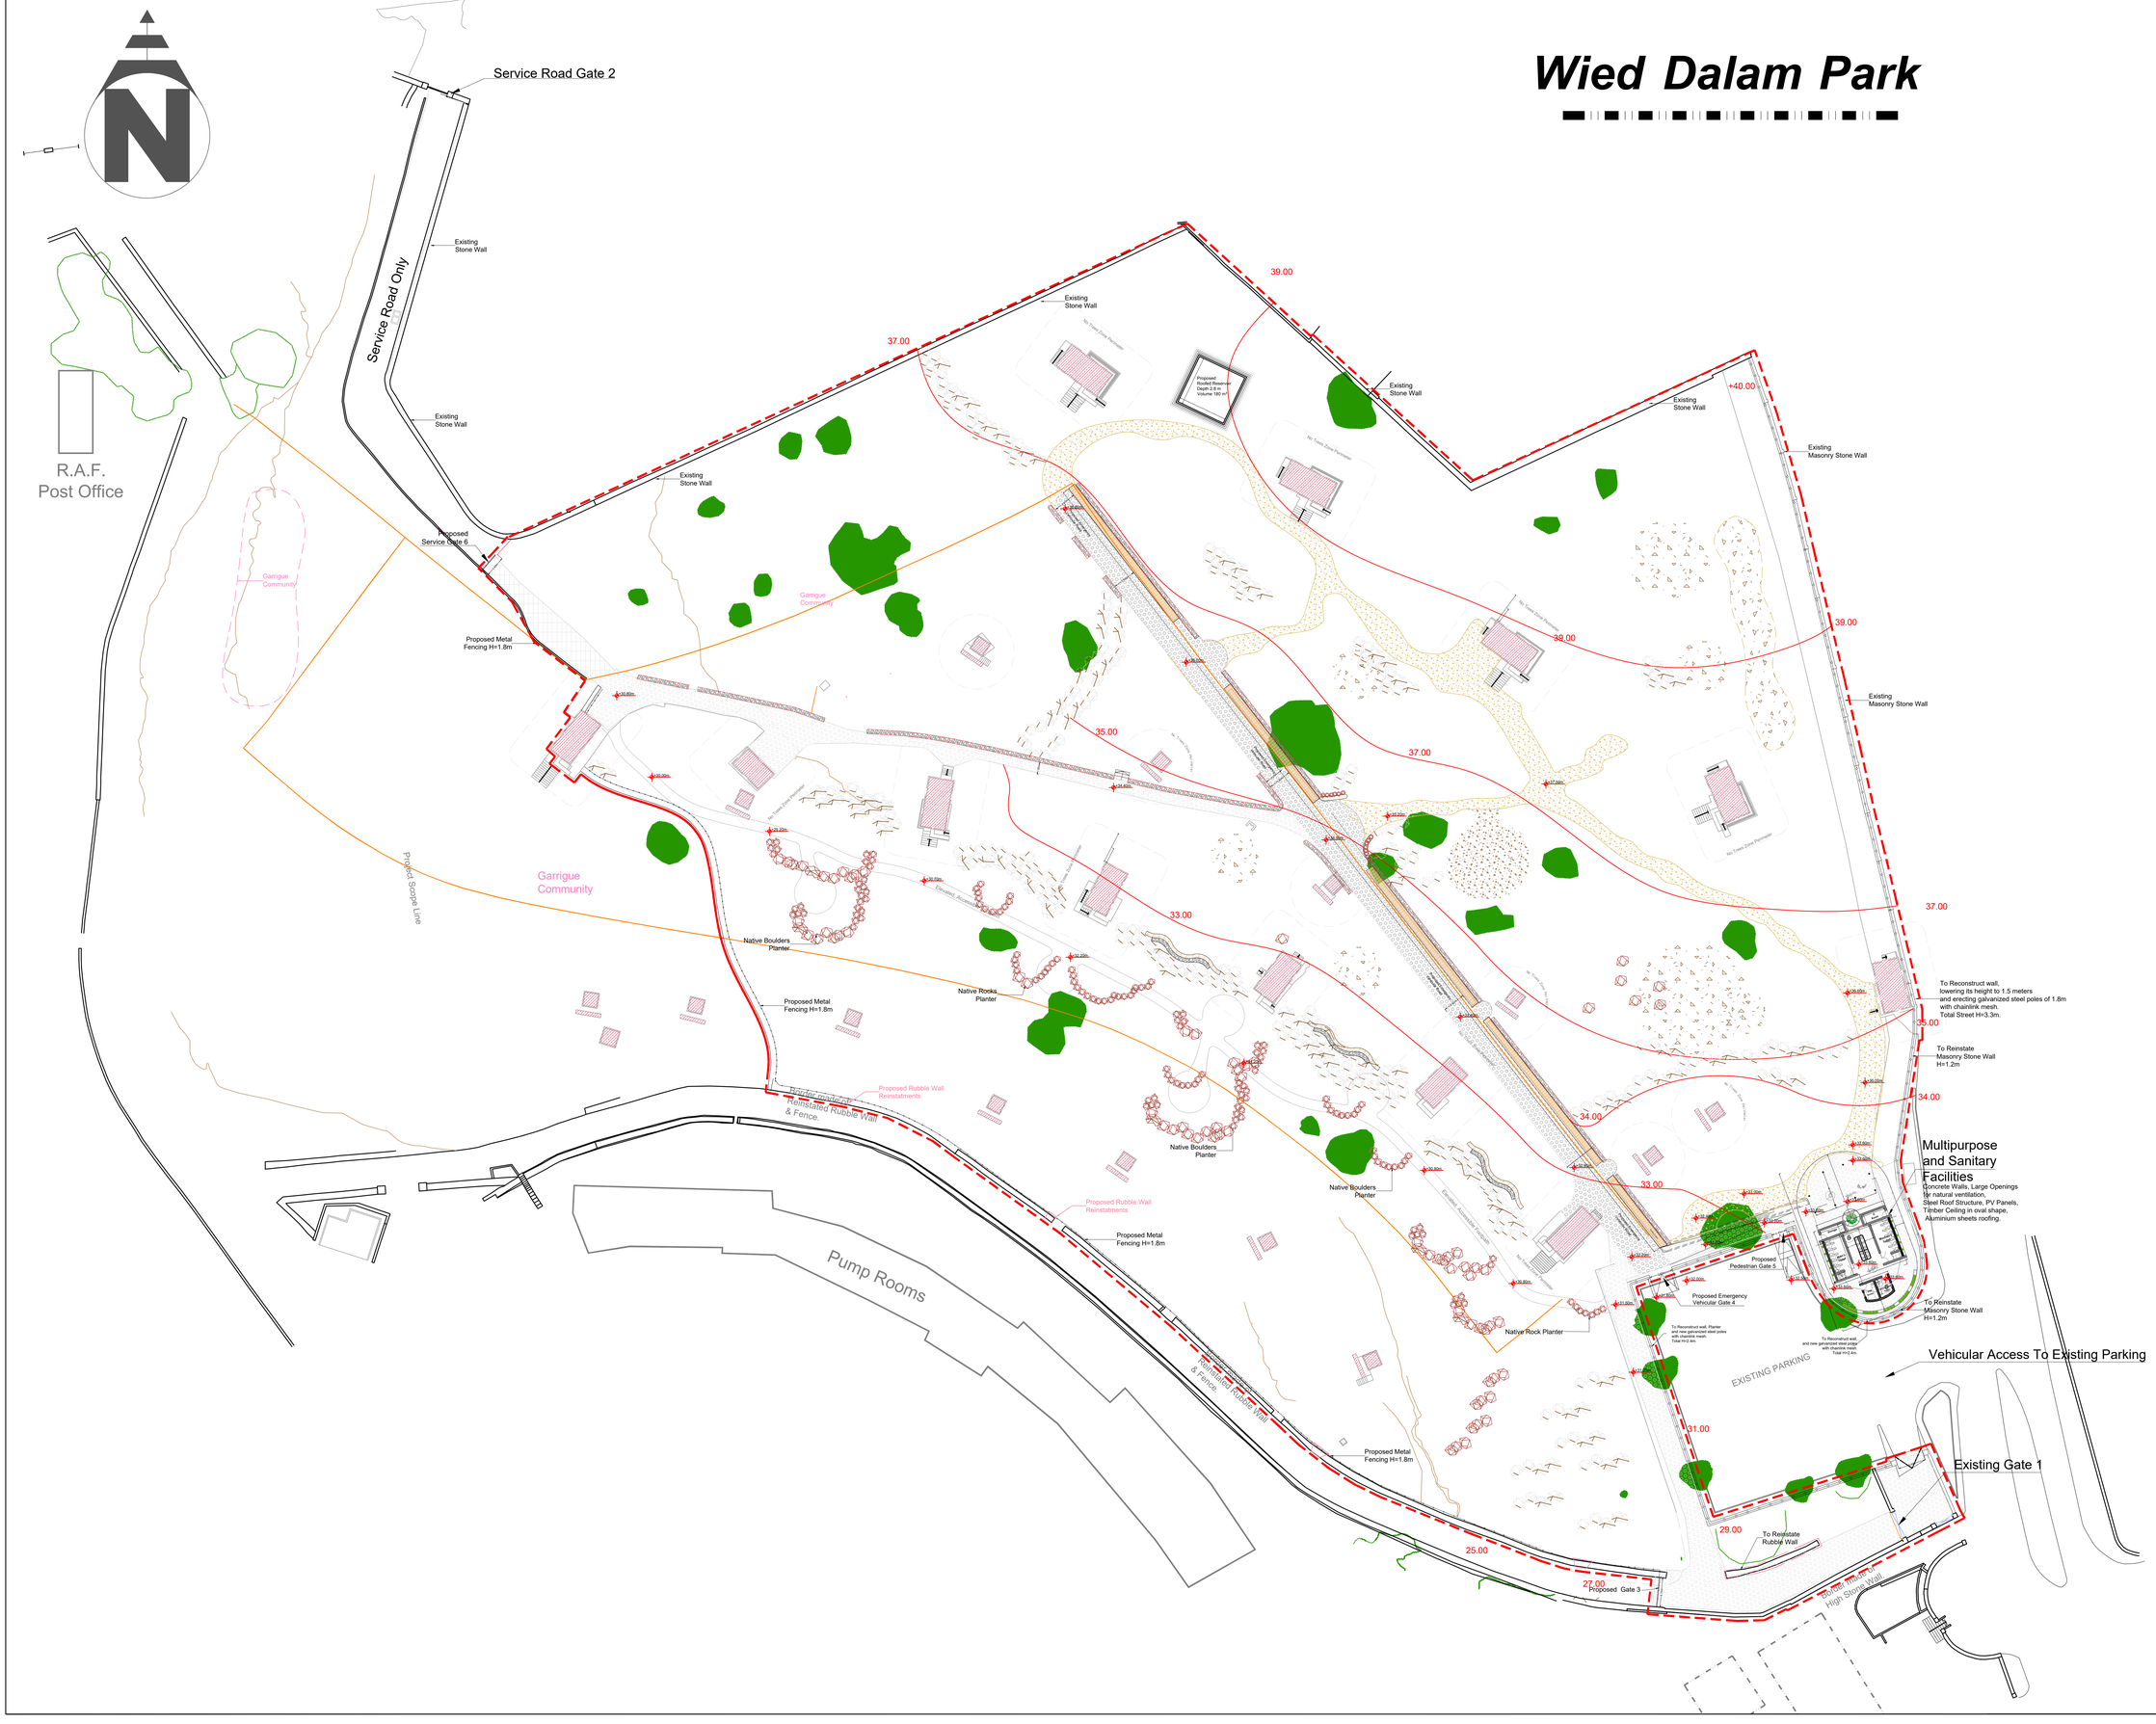

Legend:

- Hard Stone Paved Area
- Beaten Earth Paths
- Safety Pavement Area (Playground Wood Chips)
- External Restoration
- Rock Existing
- Soil New - Approx 1 m
- Xorok Slabs (cover for culvert)
- Concrete Existing to remain
- Proposed Project Extents
- New Rubble Wall
- Metal Fence H=2.1m on Steel Poles
- Surface Rock Features
- Boulder Groupations Soil Erosion Measures
- Existing Vegetation
- Existing Concrete Paths
- Existing Culvert

WASTESERV
CREATING RESOURCES FROM WASTE

GREENSERV

Design Associates

Perit Ruben Sciortino
B.E.&A.(Hons), A.&C.E. Warrant No. 476
Perit Alexander Bianchi
B.E.&A.(Hons), A.&C.E. Warrant No. 560
Perit Malcolm Tcng
Dip.DFS, B.Sc.(Hons), M.Eng.(Struct.) (Melit.) Warrant No. 1009

Architects, Civil Engineers & Structural Consultants

47, Sorenson, Danny Cremona Street, Hamrun HMR 1511
T: 21247356, M:79311234, F: 27247356
E: ruben@rsdesign.eu

Rev.	Date	By	Description

Measured Areas and dimensions indicated are to be used for PA reference only. Do not scale off the drawing. if in doubt please ask the Architect in charge.

Copyright© Ruben Sciortino, 06th May 2024

Client	File Number
WASTESERV Malta	1772_24

Project Location
Ghar Dalam Park

Project Title
Proposed rehabilitation and formation of Dalam Park consisting of afforestation scheme, recreational areas with the use of sustainable materials, formation of above ground reservoir, irrigation system and installation of sanitary facility for public use. Proposal also includes formation of random rubble walls as necessary.

Drawing Title
Proposed Soil Interventions Plan

Drawn By	Checked By
BS	AB/RS
Scale	**Date**
A0 1/300	10-12-2024

Drawing Number	Revision
1772_24 - 01	3 | 0