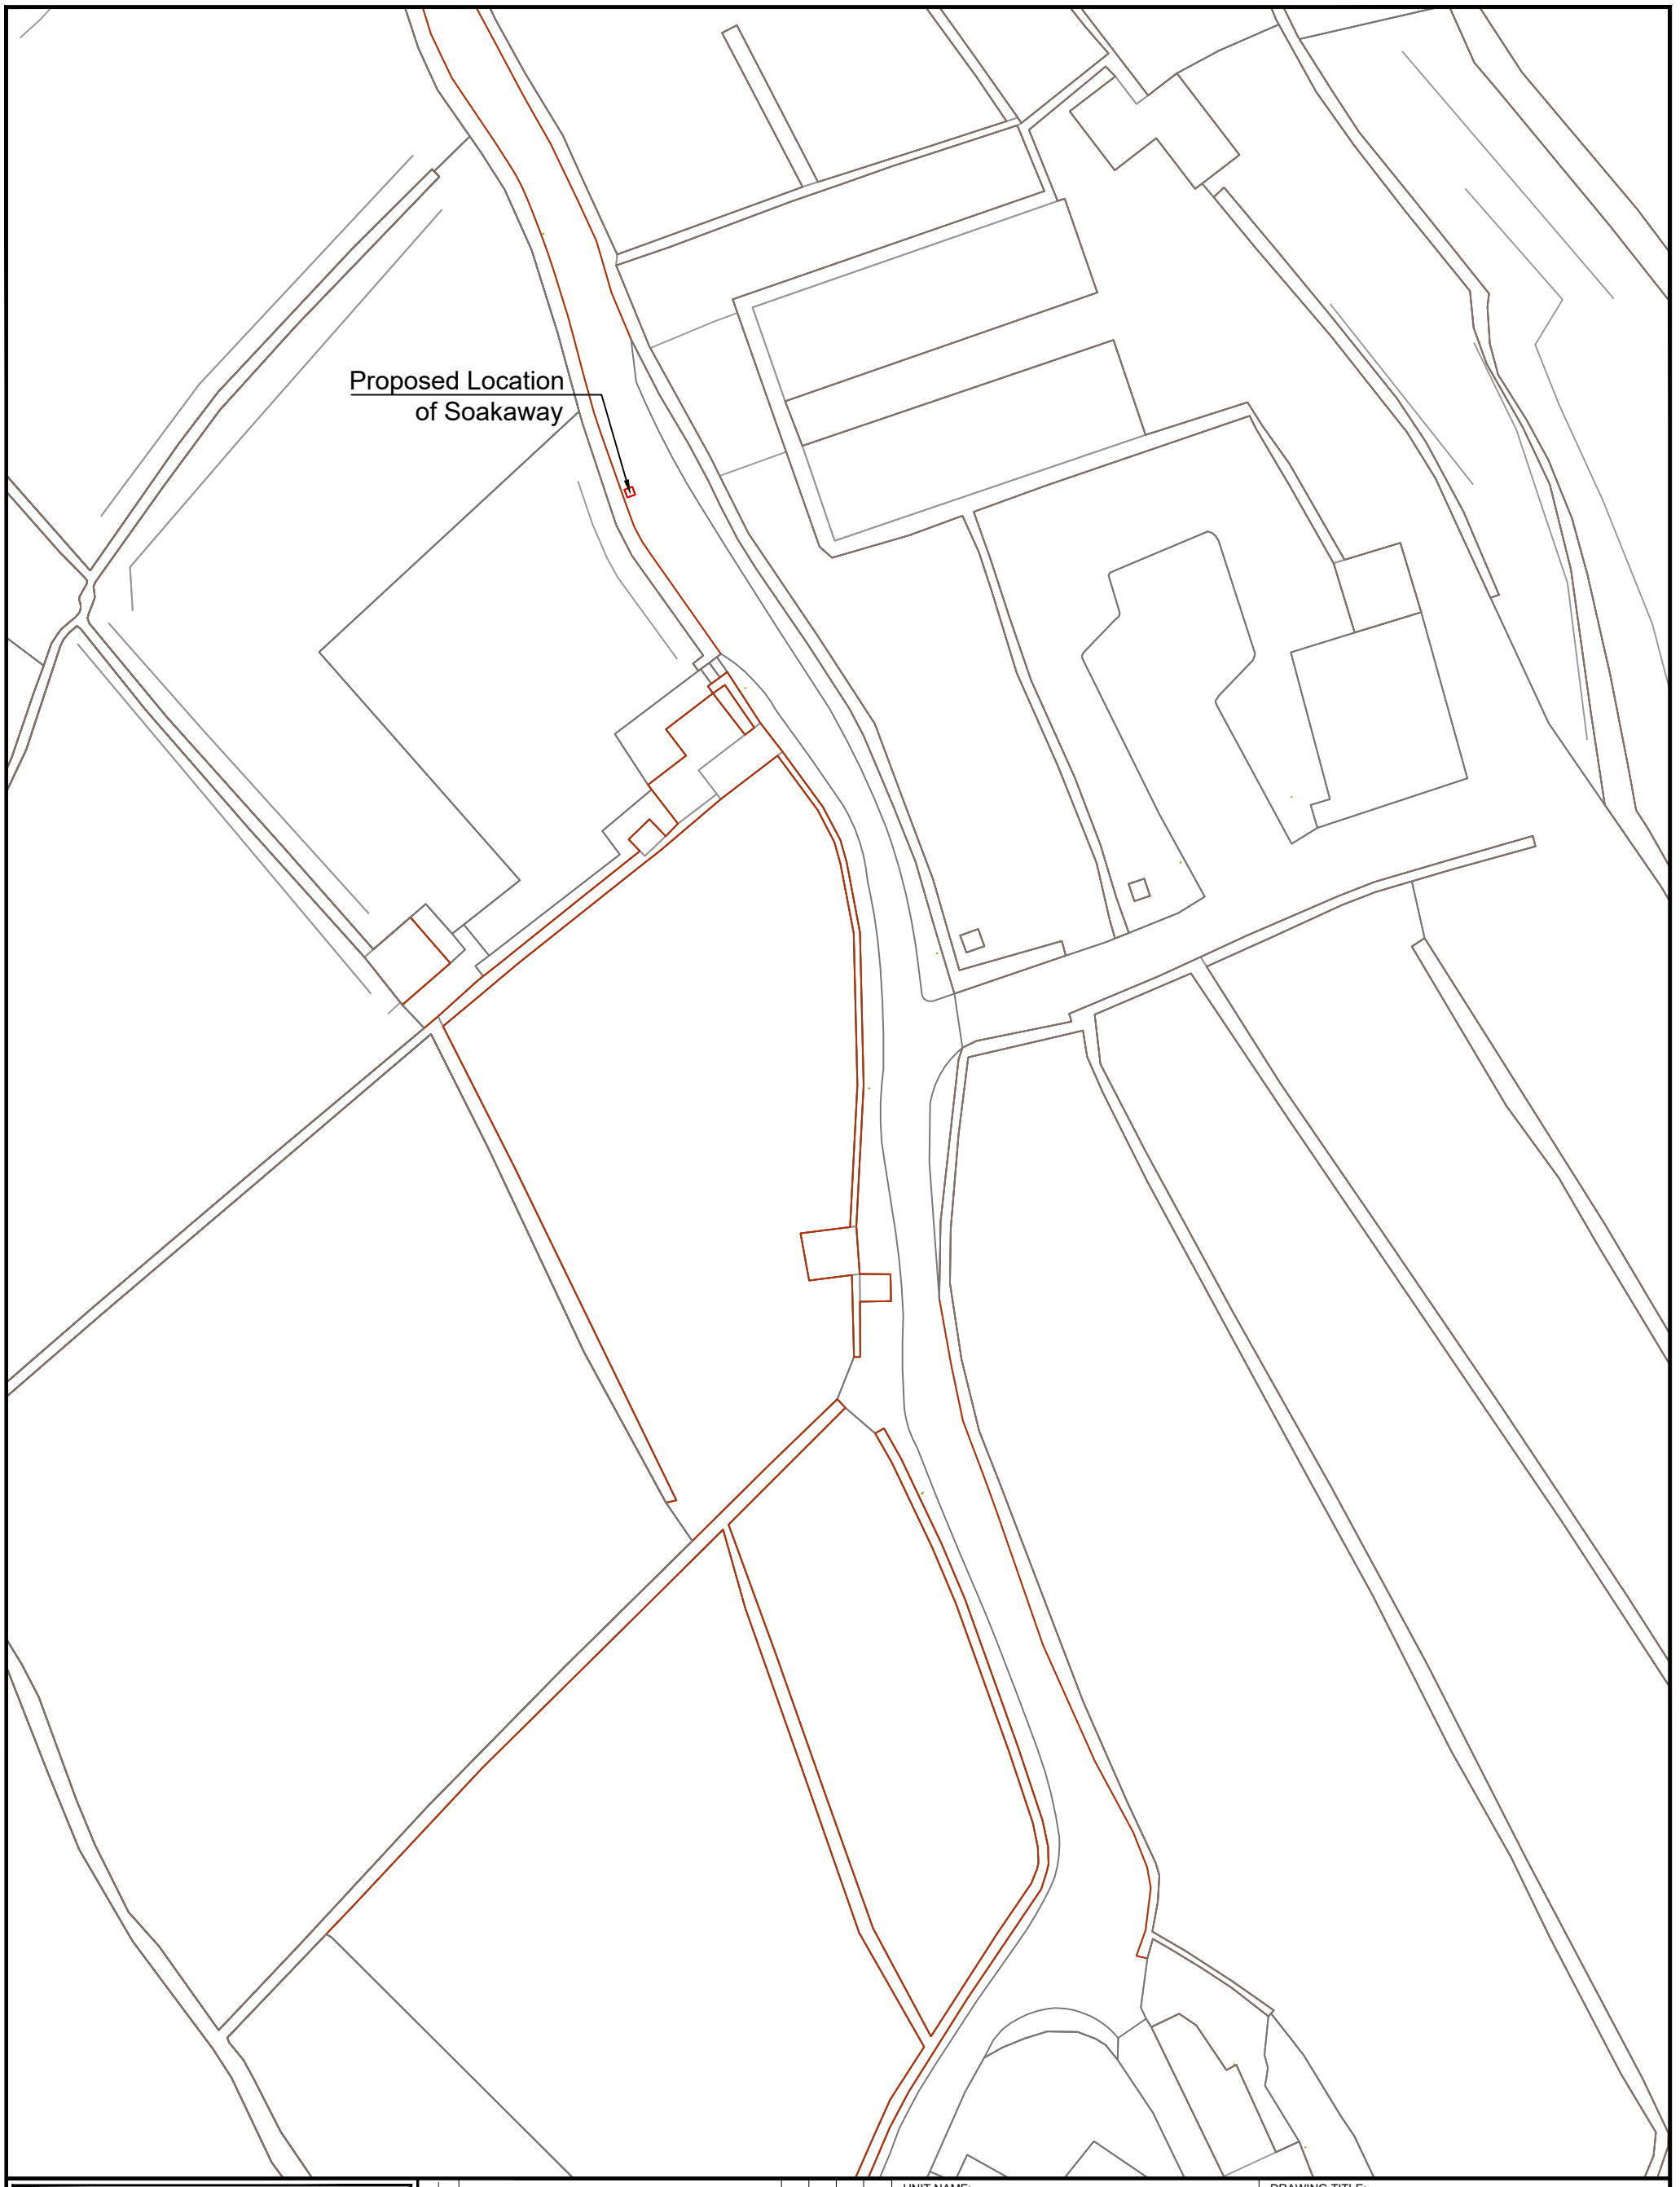

INFRASTRUCTURE MALTA

Revision	Alterations	Drawn	Checked	Approved	Date
J					
I					
H					
G					
F					
E					
D					
C					
B					
A	*				

CHIEF EXECUTIVE OFFICER

Steve Ellul

COMPUTER PATH: N:\----------

UNIT NAME: Maintenance & Coordination Unit

HEAD OF UNIT: Roderick Caruana

PROJECT LEADER: Christiana Tabone

DRAWN BY: ----------

DRAWING TITLE: Location of soakaway at Triq Wied is-Sewda, Haz-Zebbug

DATE:	FILE NO:	DRAWING NO:
1st July 2025	IM 183 / 22	XX/XX/000

SHEET SIZE:	SCALE:	REVISION:	SHEET NO:
A3	N.T.S	-	- - of - -