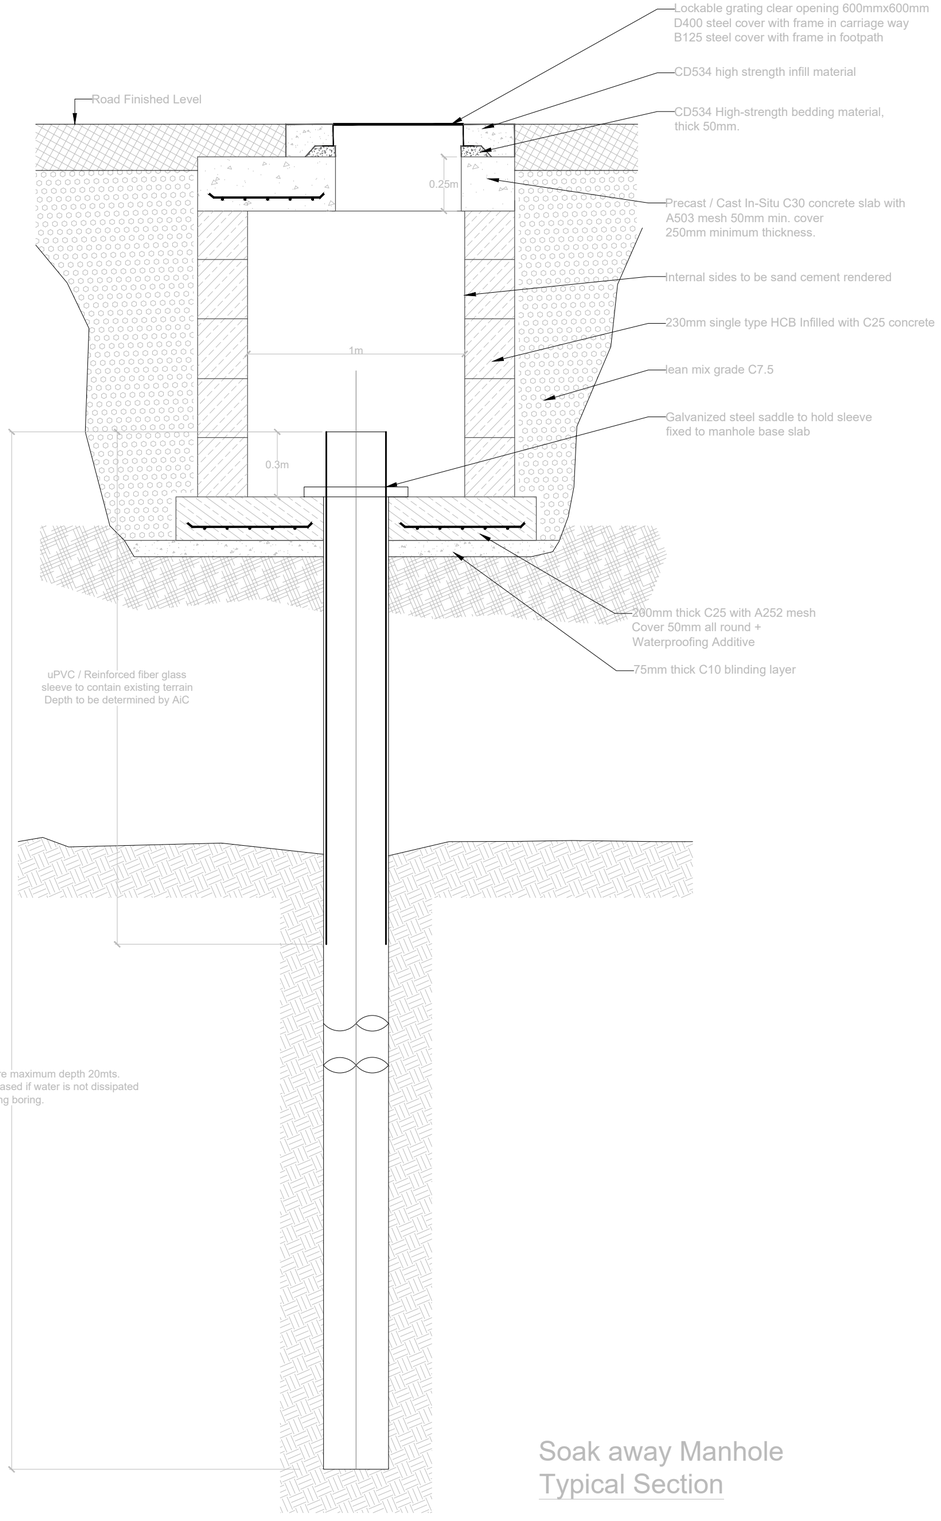

Soak away Manhole
Typical Section

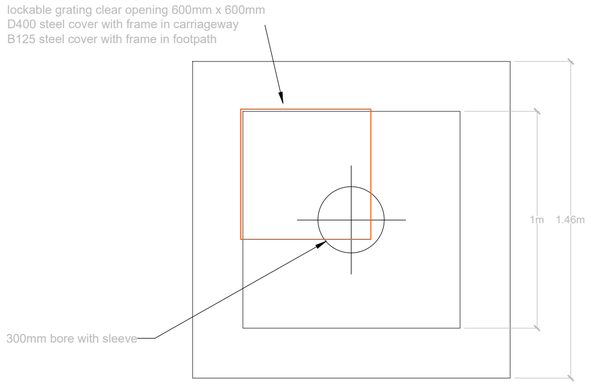

Soak away Manhole
1000mm x 1000mm

1:20

400mm 0 400mm 800mm 1200mm 1600mm 2000mm

INFRASTRUCTURE MALTA

Revision	Alterations	Drawn	Checked	Approved	Date
A	*				

CHIEF EXECUTIVE OFFICER: Steve Ellul

COMPUTER PATH:N:\------------

UNIT NAME: Maintenance & Coordination Unit

HEAD OF UNIT: Mr. Roderick Caruana

PROJECT LEADER: Christiana Tabone

DRAWN BY: Christiana Tabone

DRAWING TITLE: Soak away Manhole Detail according to FM-16

DATE:	FILE NO:	DRAWING NO:
29th Octo. 2024	IM 183/22	01/22/183

SHEET SIZE:	SCALE:	REVISION:	SHEET NO:
A2	1 : 20	A	01 of 01