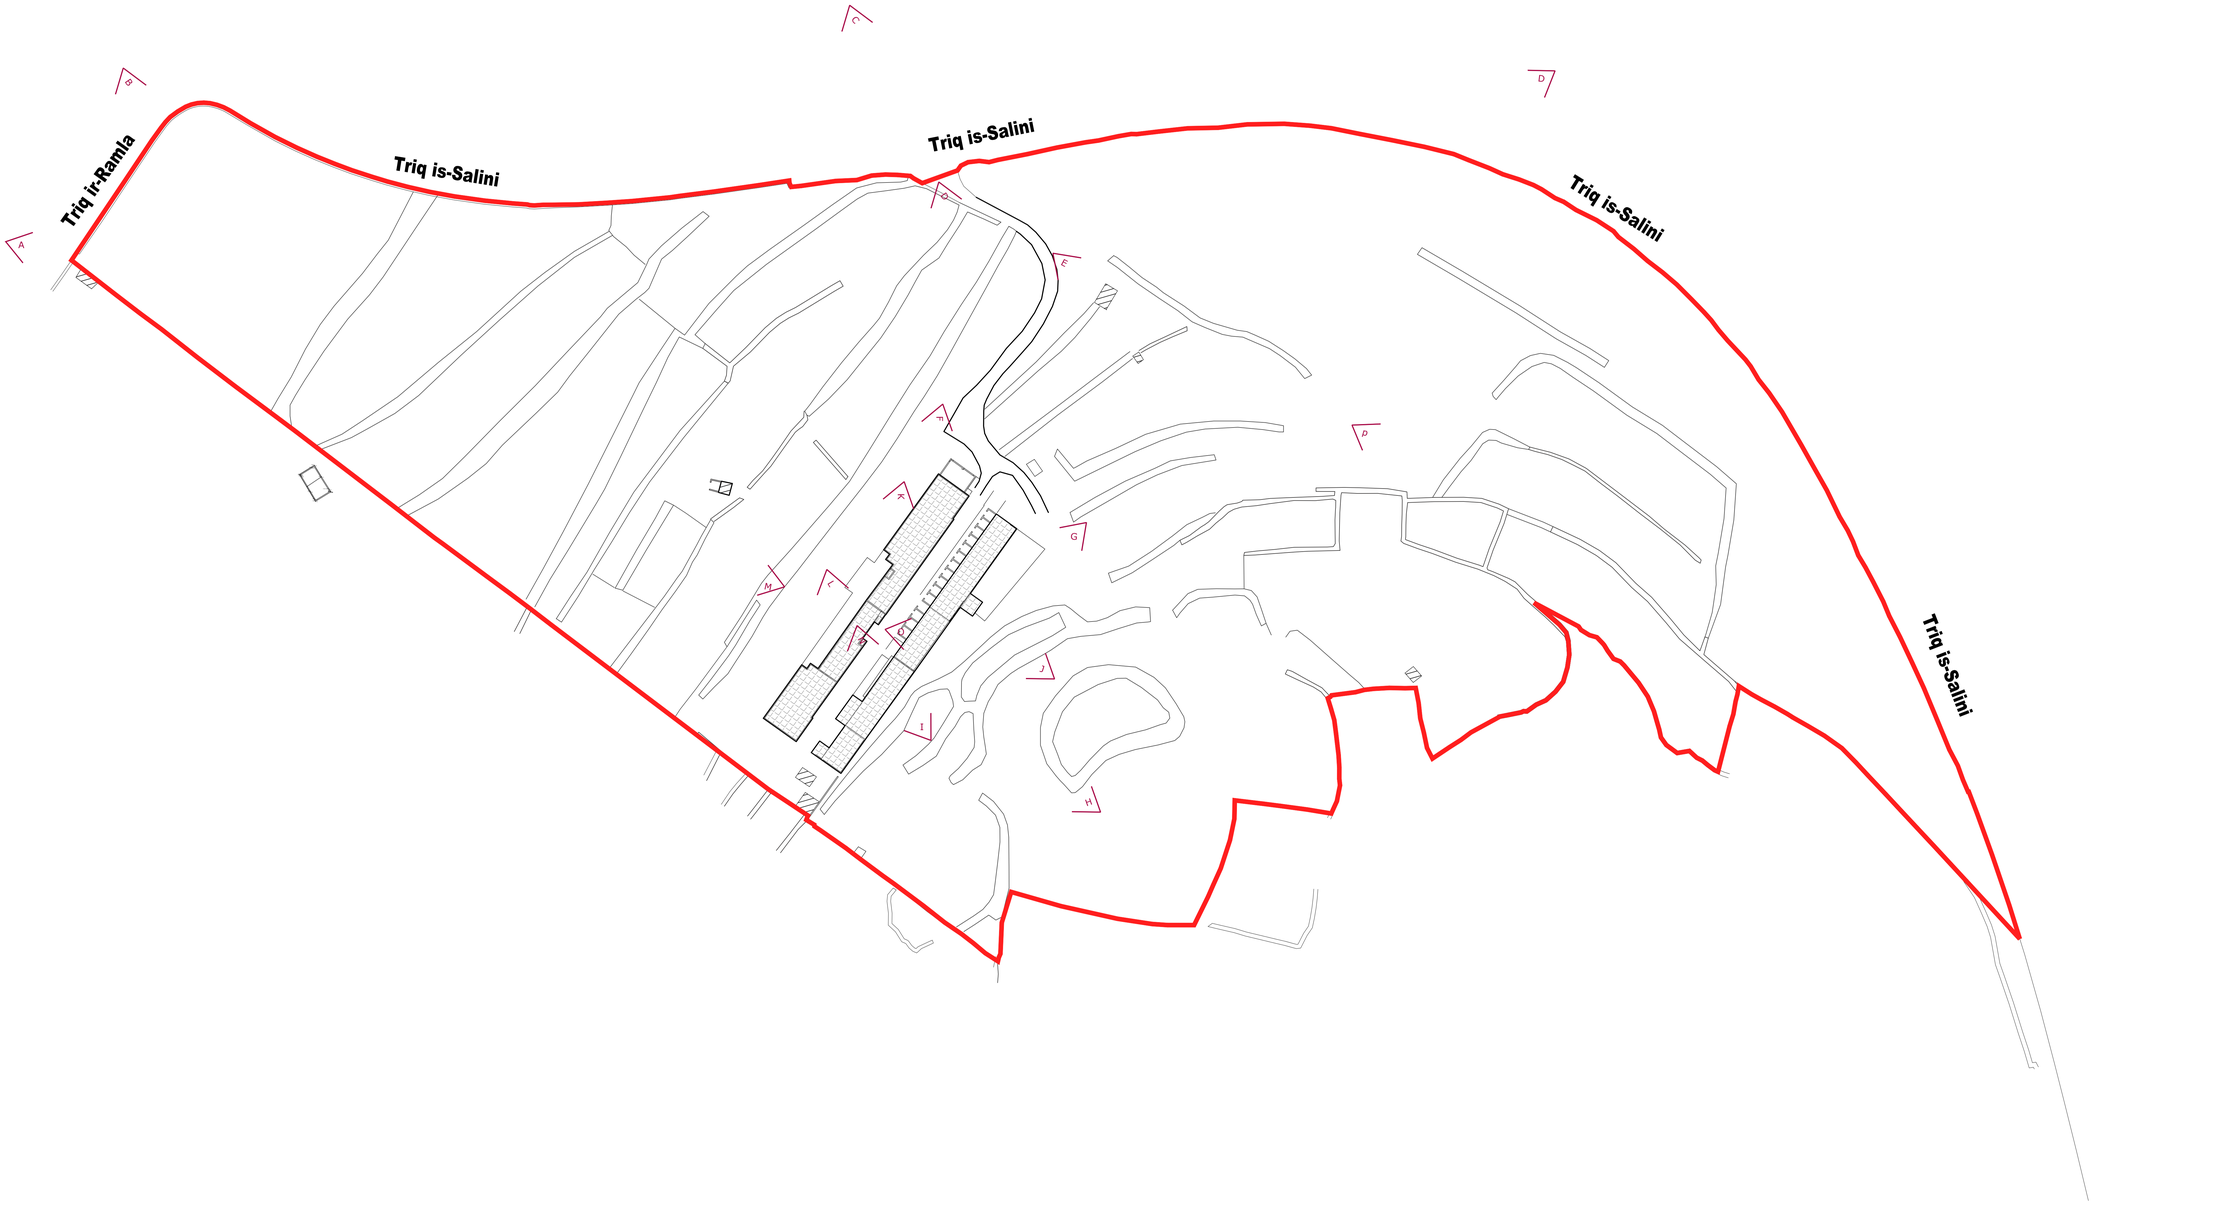

1 Block Plan
Scale 1:500 As Existing

N

BLUEPRINT periti
BLUEPRINT +356 21421895
1, GANU STREET, BIRKIRKARA
WWW.BLUEPRINTPERITI.COM

Proposal:	Client: Agnes Cardona	Drawing Title:	Drawing No:	Stage:	Rev:	Date:		Date:
To demolish existing farm and to construct an Agrotourism complex	Site Address: Farm/Land, Triq is-Salini/Triq ir-Ramla, Bahar ic-Caghaq, Naxxar	Photographic survey Block Plan _ As Existing	009	APPLICATION	A	00/00	A	00/00
			Date: 03/11/25 Scale: 1:100/A0	Reference: FOB0524	B	00/00	B	00/00
					C	00/00	C	00/00

Scale 1:500
0 5 10 15 20 25 50 metres
0 5 50 100 150 feet

Drawn by:	Endorsed by:	Notes:
JA	Perit Mark Camilleri	- DIMENSIONS SHOULD NOT BE SCALED OFF DRAWING - ALL COURSE HEIGHTS ASSUMED AS 250MM

DRAWING LEGEND
- EXISTING CONSTRUCTION PROPOSED
- PROPOSED CONSTRUCTION PROPOSED
- EXISTING CONSTRUCTED - TO SANCTION
- APPROVED BUT NOT CONSTRUCTED, TO SANCTION

WWW.MARKCAMILLERI.COM