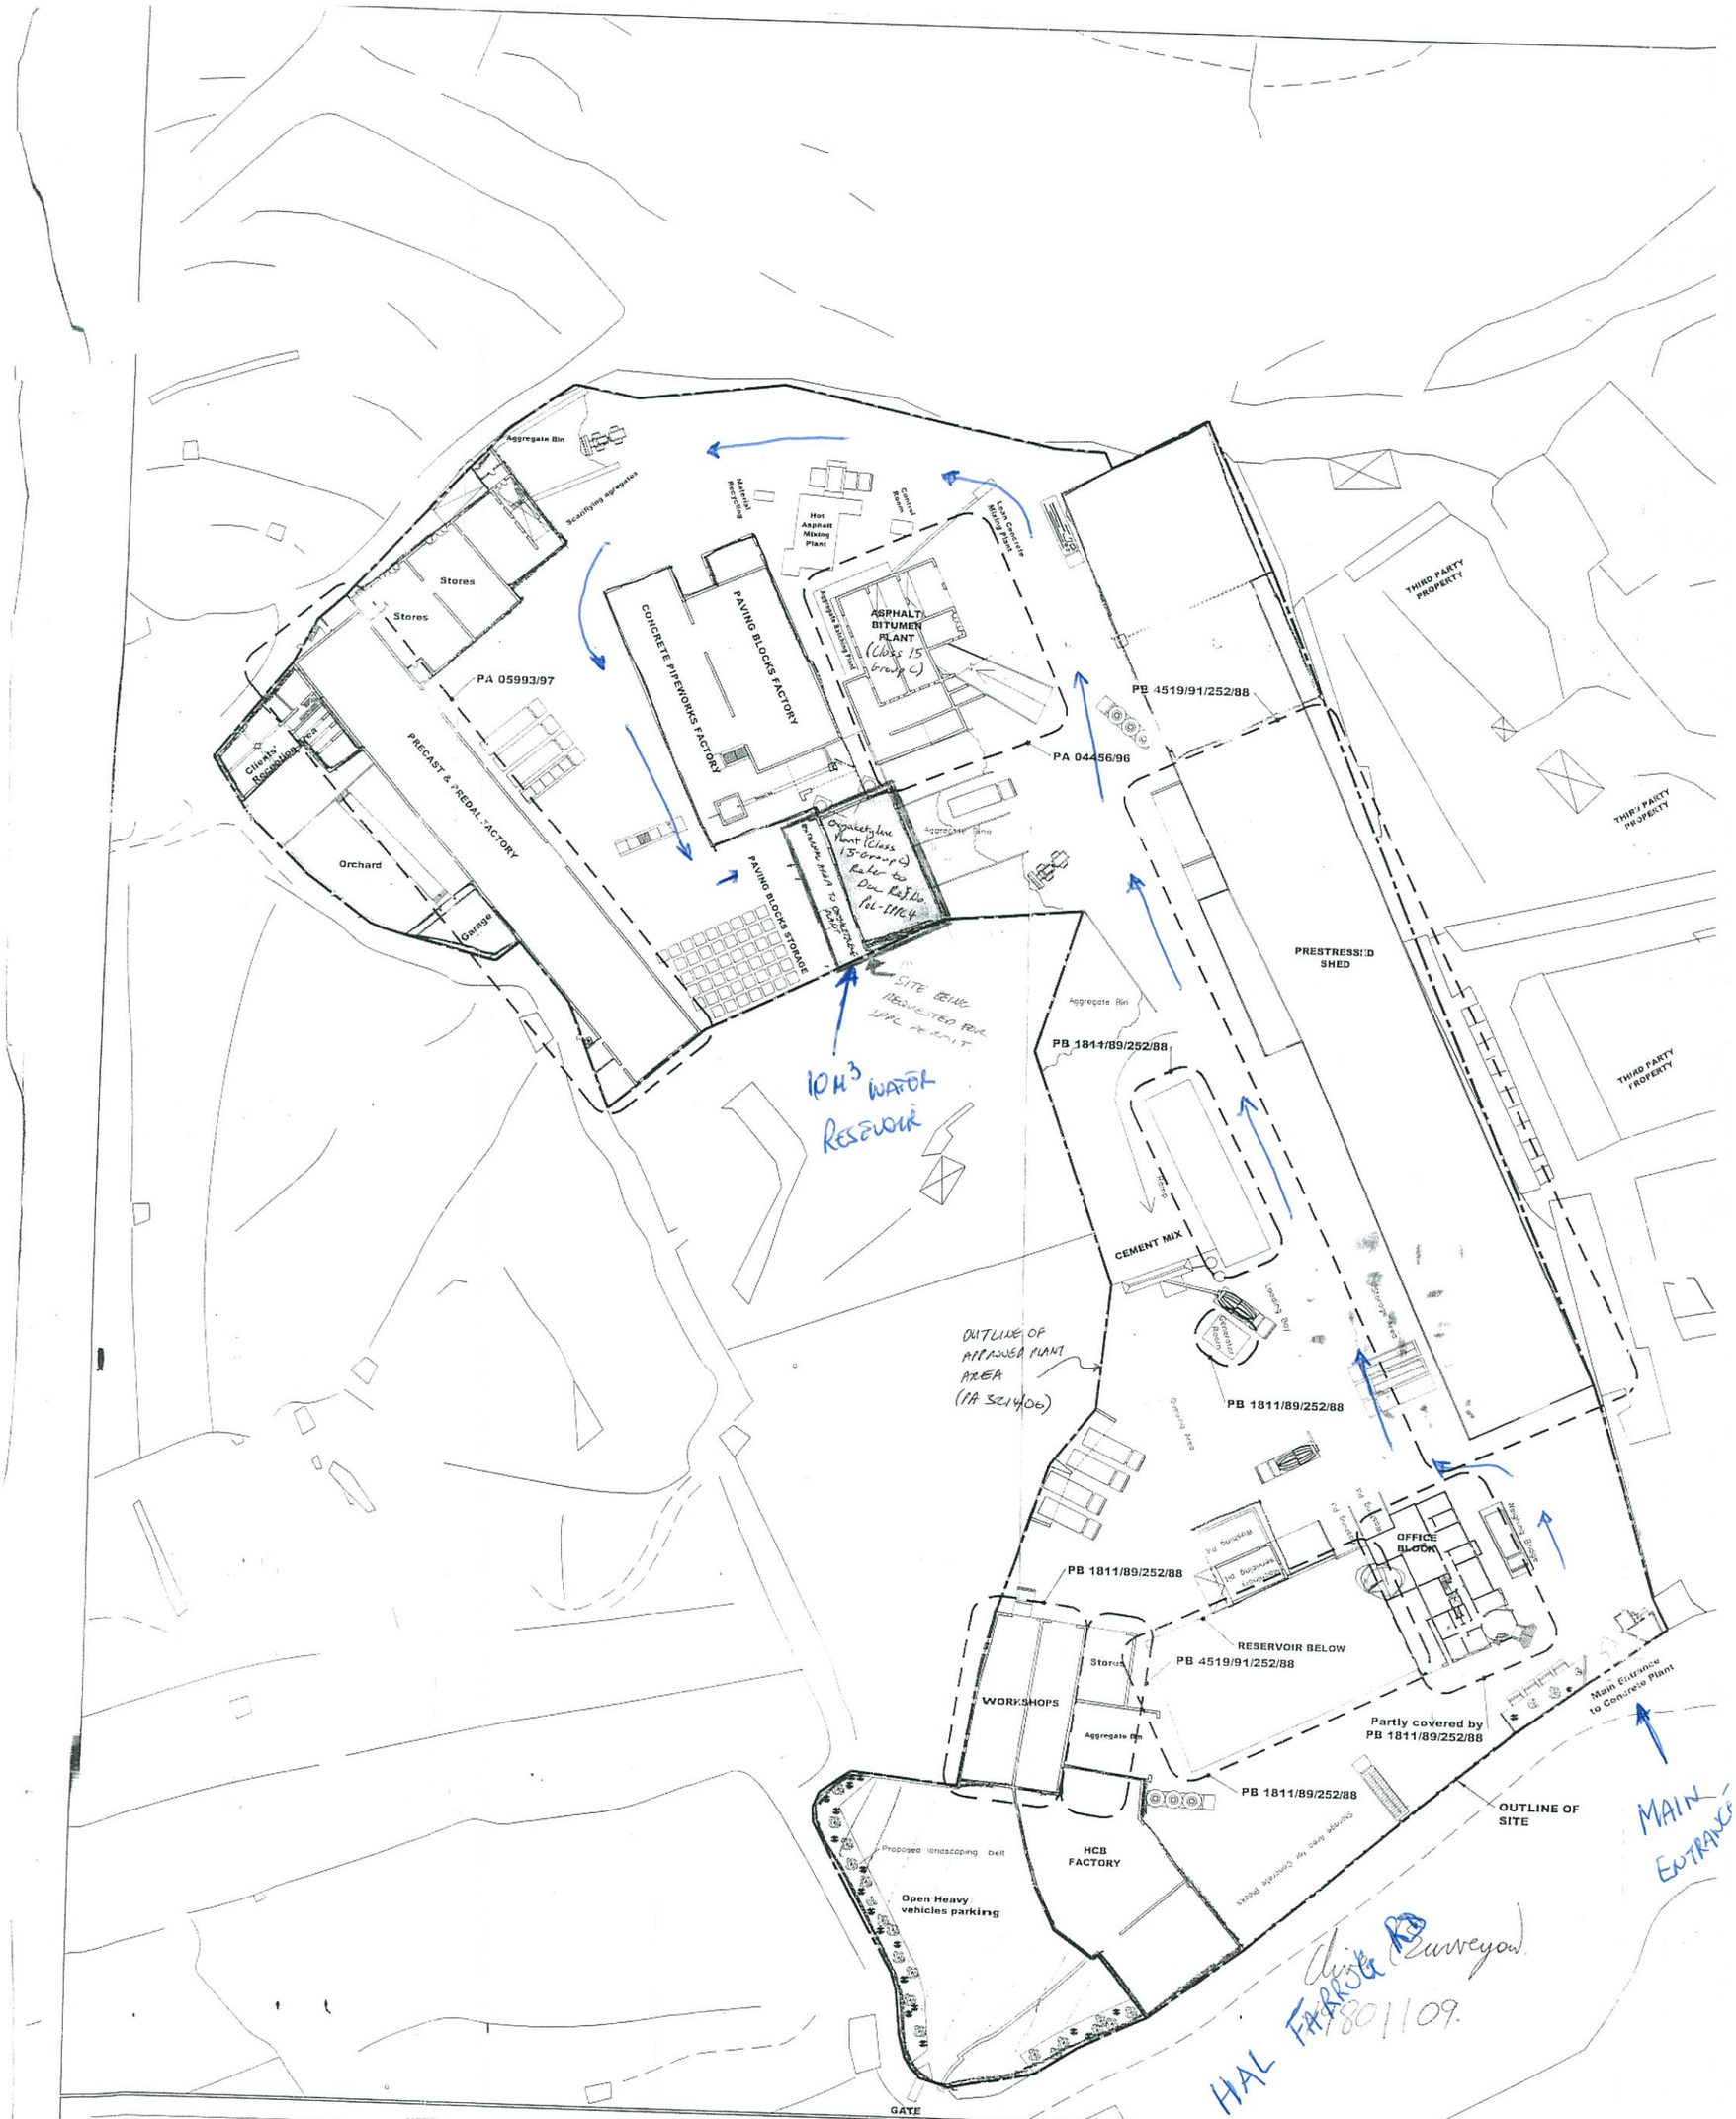

NOTE:
THIS MASTERPLAN IS ONLY FOR LAYOUT PURPOSES.
DETAILS OF RELEVANT BUILDING AREAS ARE GIVEN
IN RESPECTIVE LARGER SCALE DRAWINGS

→ ACCESS TO ACETYLENE PLANT