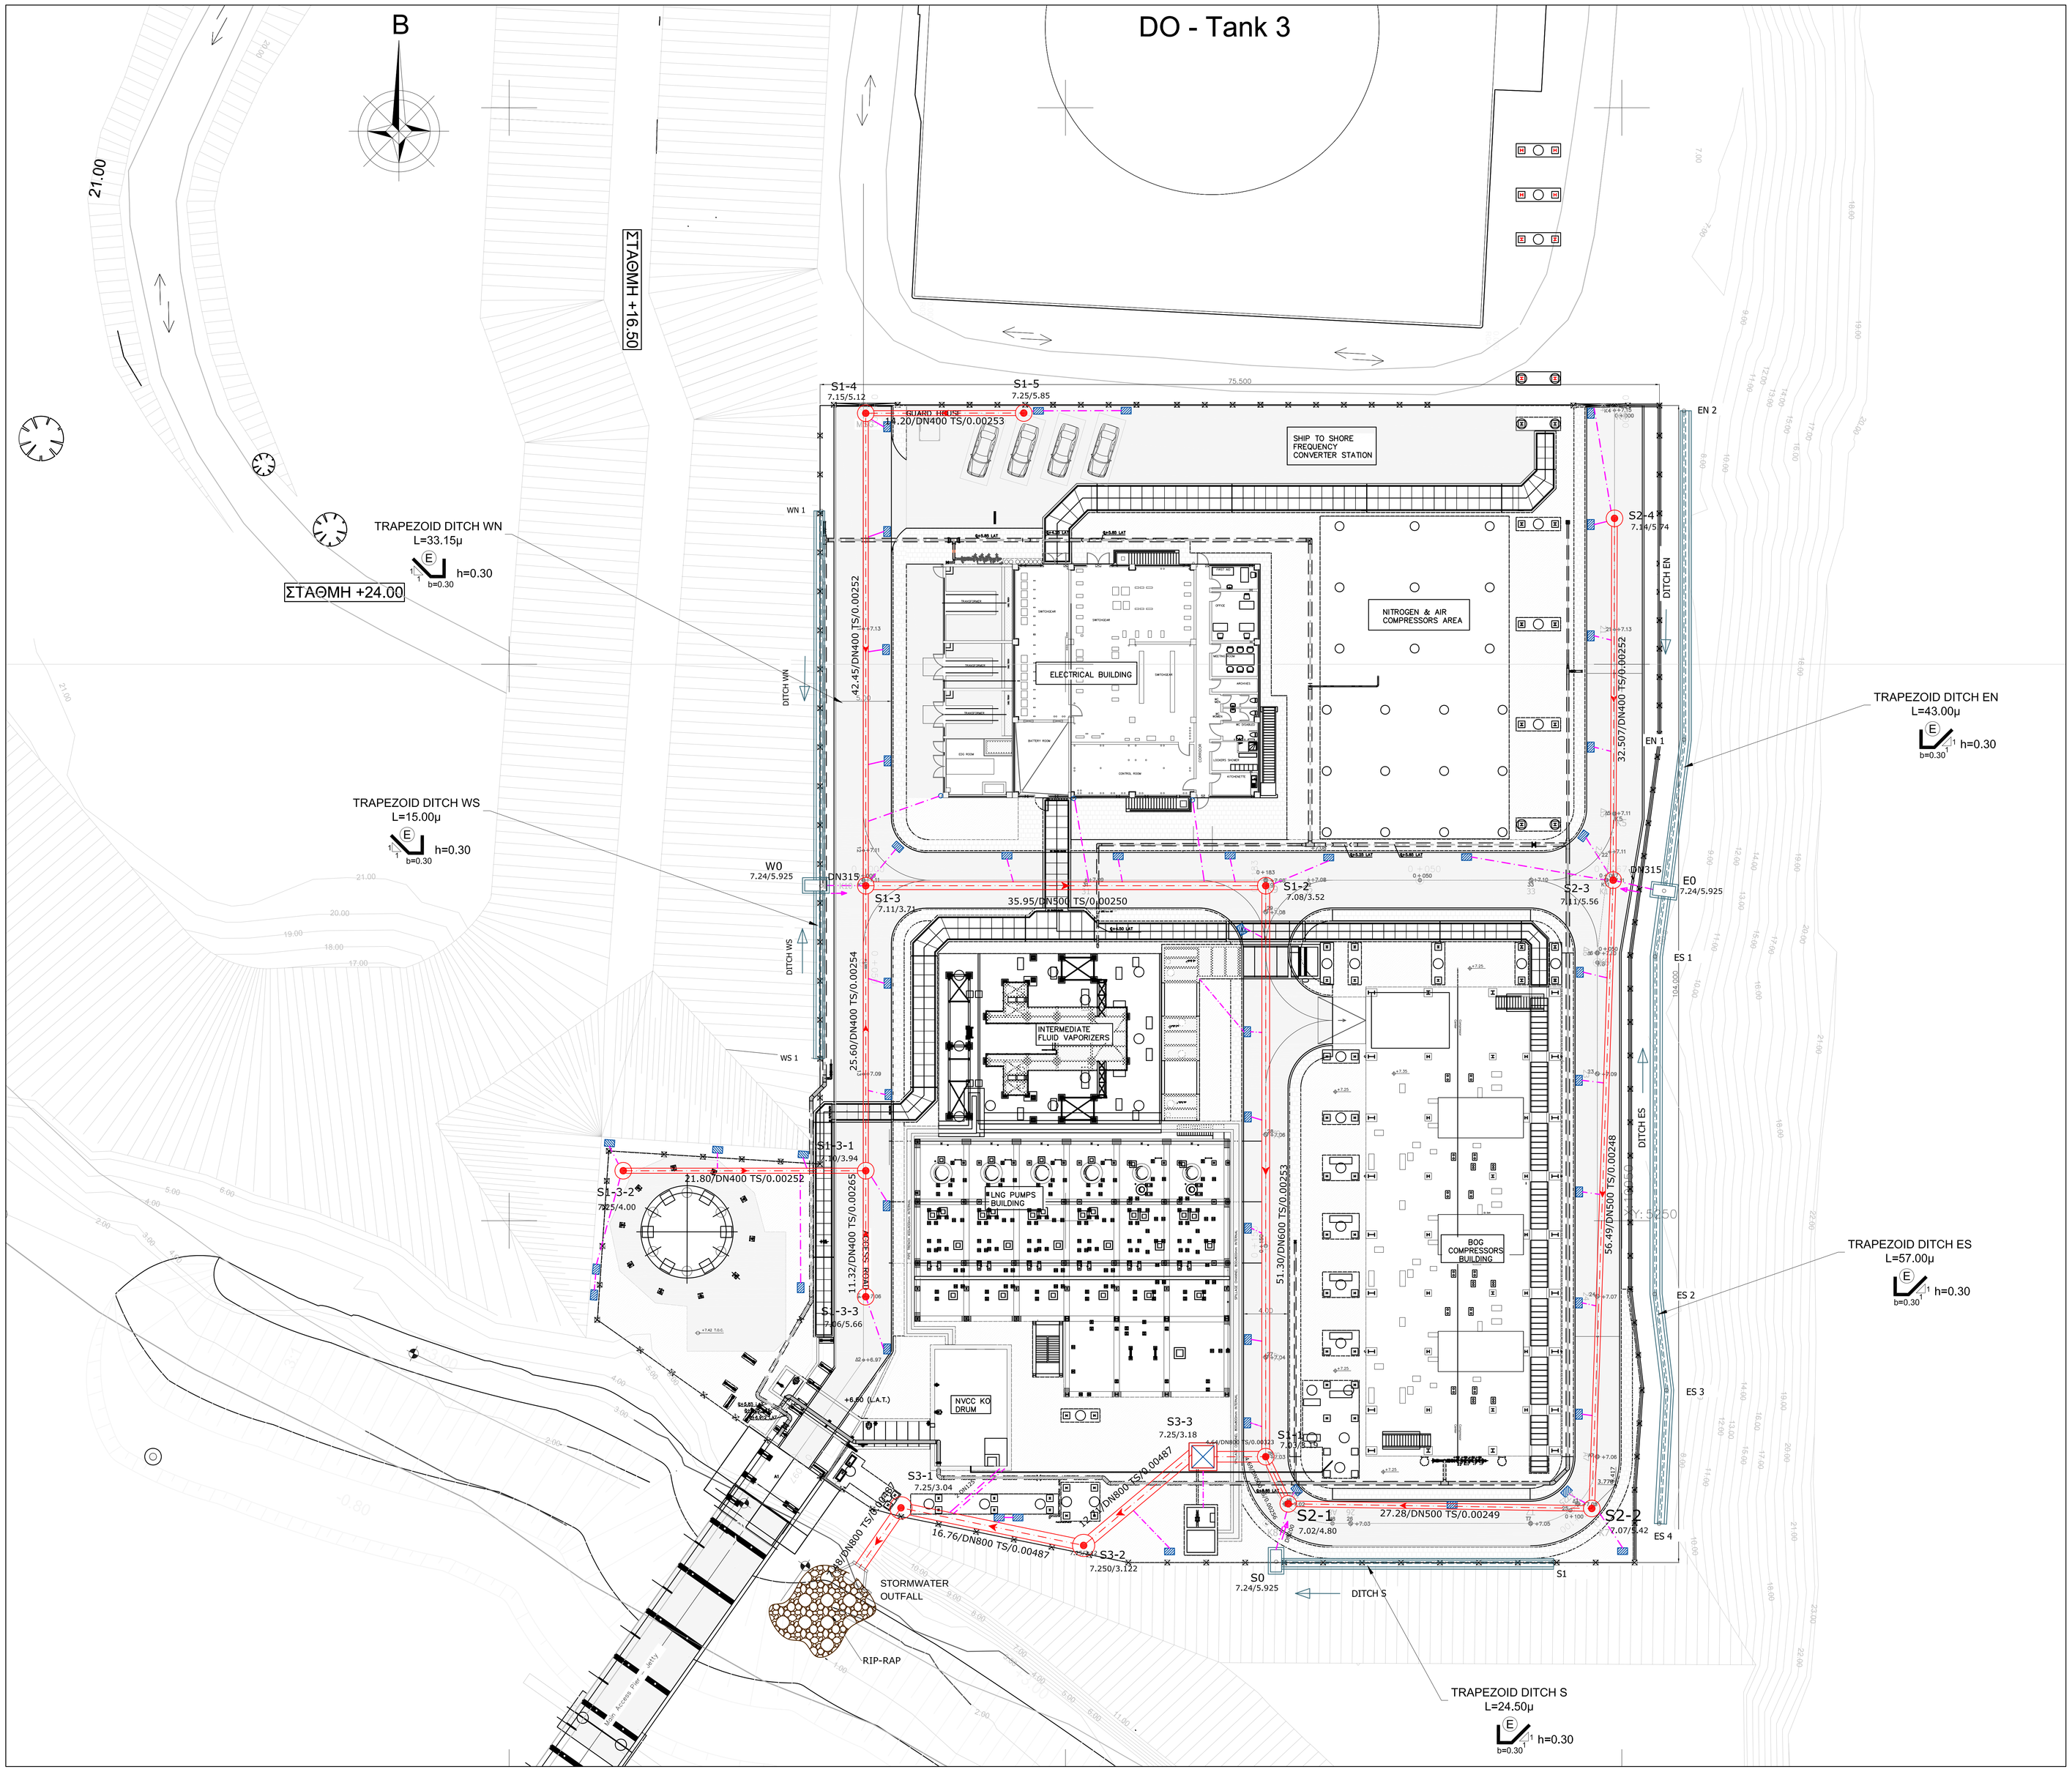

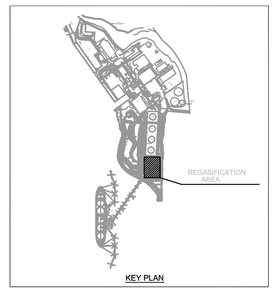

LEGEND

	Gully
	Pipe Length (m)/Diameter (mm)/slope
	Ditch
10.0 / 7.00	Pipe Manhole Cover elevation/bottom elevation
	Ditch discharge manhole
	Connection Pipe DN200 (unless specified)

Note:
The gully connections to the main pipe are indicative

REFERENCE DRAWINGS

DWG No	TITLE
2779-77-CI-DR-00400	PROJECT SITE - CATCHMENT AREAS
2779-77-CI-DR-00402	LONGITUDINAL PROFILES OF PIPES

GENERAL NOTES

MANHOLE COORDINATES

S1-3-3	X = 9982.05	Y = 5243.17
S1-3-2	X = 9960.26	Y = 5254.49
S1-3-1	X = 9982.05	Y = 5254.49
S1-5	X = 9996.25	Y = 5322.57
S1-4	X = 9982.05	Y = 5322.55
S1-3	X = 9982.05	Y = 5280.10
S1-2	X = 10017.998	Y = 5228.80
S1-1	X = 10018.00	Y = 5228.80
S2-4	X = 10049.34	Y = 5313.11
S2-3	X = 10049.22	Y = 5280.60
S2-2	X = 10047.302	Y = 5224.545
S2-1	X = 10020.024	Y = 5224.565
S3-3	X = 10012.36	Y = 5228.79
S3-2	X = 10001.63	Y = 5220.82
S3-1	X = 9985.21	Y = 5224.20
OUTFALL	X = 9980.96	Y = 5218.05

DITCH COORDINATES

WN	X = 9978.06	Y = 5313.78
W0	X = 9978.05	Y = 5280.10
WS1	X = 9978.03	Y = 5264.56
EN2	X = 10055.58	Y = 5322.77
EN1	X = 10055.58	Y = 5293.23
E0	X = 10053.80	Y = 5279.64
ES1	X = 10052.99	Y = 5273.74
ES2	X = 10052.96	Y = 5243.41
ES3	X = 10054.00	Y = 5234.77
ES4	X = 10053.35	Y = 5222.77
S0	X = 10018.93	Y = 5219.35
S1	X = 10043.87	Y = 5219.35

LEGEND

Index	Date	Drawn	Checked	Approved	Details of Revision
01	24-DEC-15	DK	GT	PK	Issued for Approval
00	07-AUG-15	DK	GT	PK	Issued for Approval

SUB-CONTRACTOR
A. KARANIKOLAS & ASSOCIATES S.A.
CONSULTING ENGINEERS

CONSULTANT
AECOM

CLIENT
ElectroGas Malta CONSORTIUM
ELECTROGAS MALTA CONSORTIUM

Approval Status Date: / /
- 1 - Approved
- 2 - Approved except as noted
- 3 - Not Approved
- 4 - For Information only

CONTRACTOR
J&P abac
J&P-AVAX S.A.

PROJECT
Delimara LNG Regasification Terminal

Drawing Title
REGASIFICATION FACILITIES
STORM WATER DRAINAGE DESIGN
LAYOUT OF PROPOSED DRAINAGE WORKS

Drawing No:	Revision:	Sheet:	SCALE	FORMAT
2779-77-CI-DR-00401	01	1 of 1	1:200	A0

Total or partial reproduction and/or utilization of this document are forbidden without prior written authorization of the owner